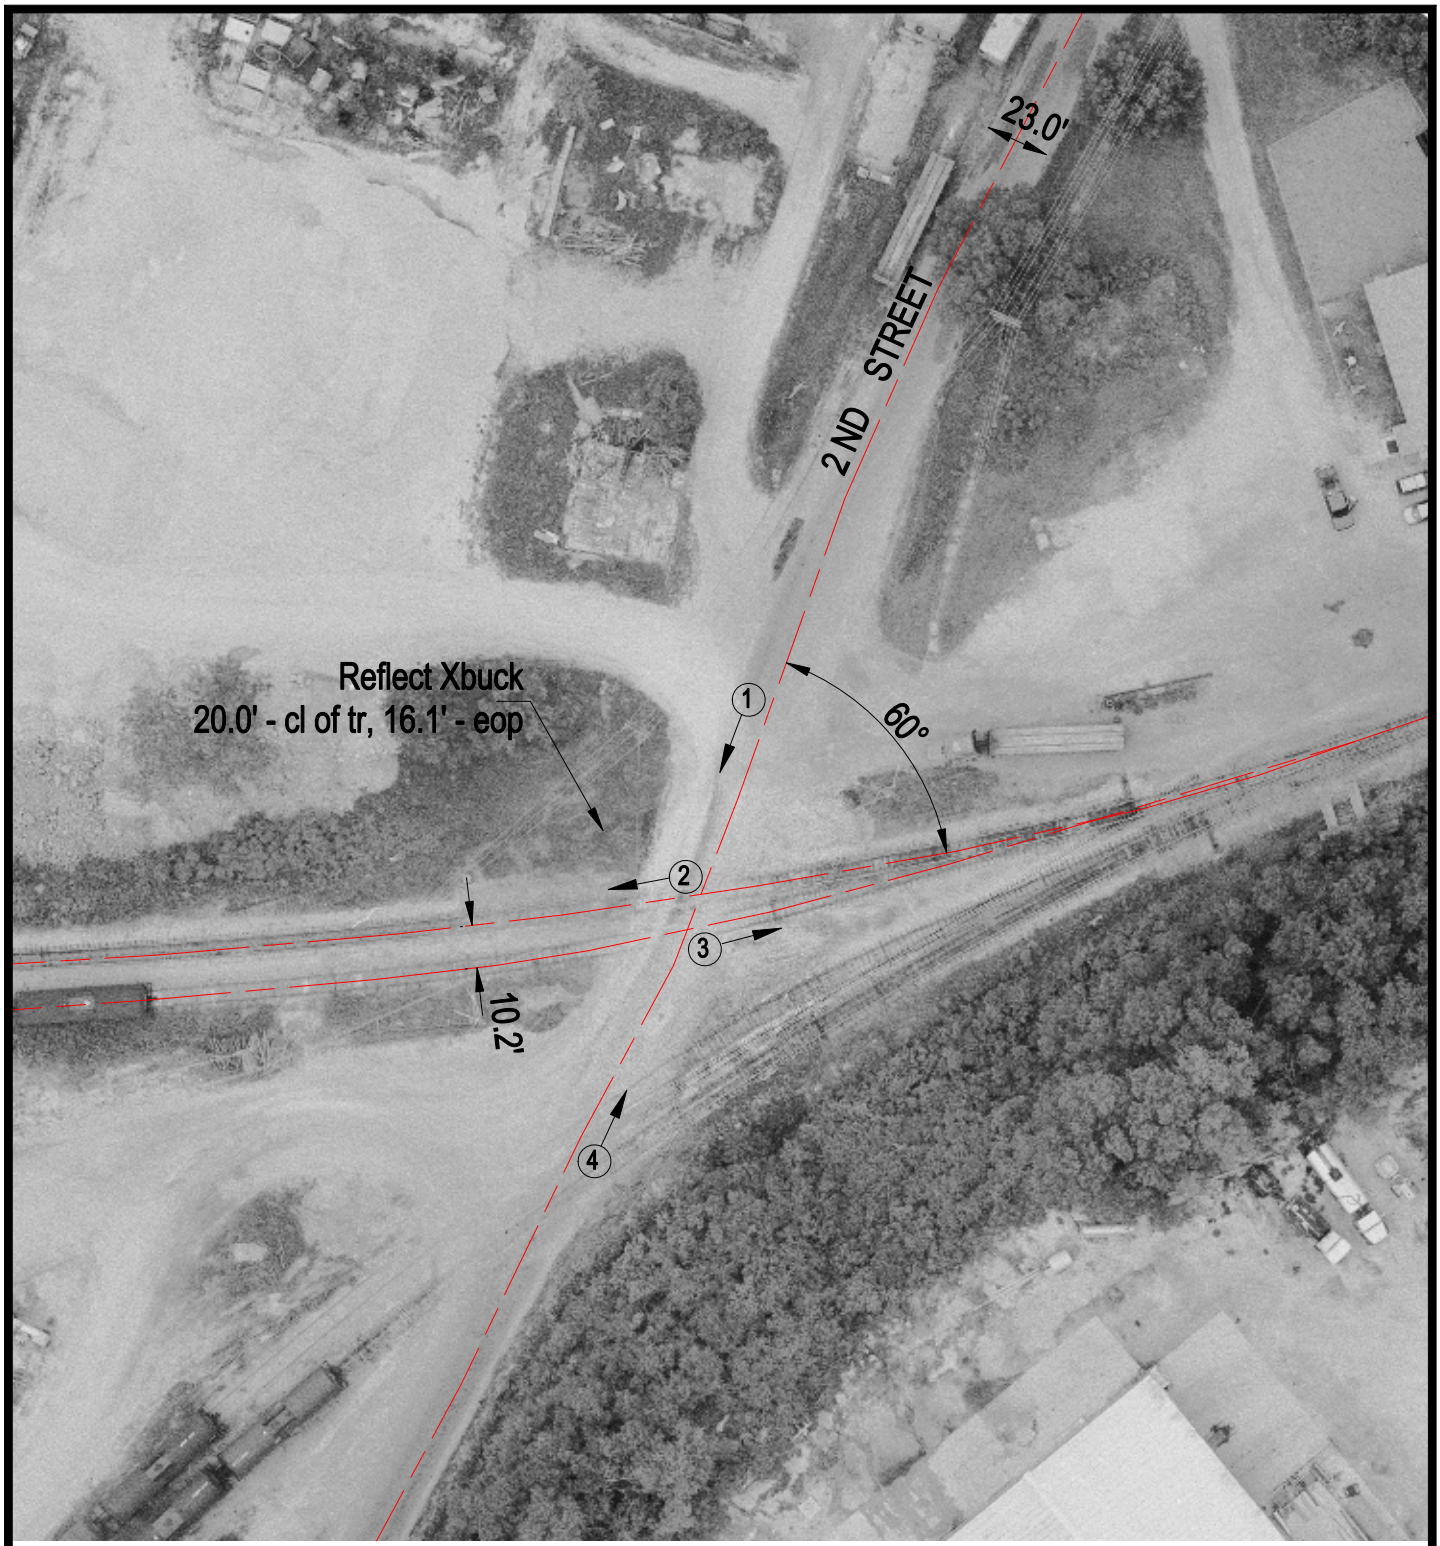

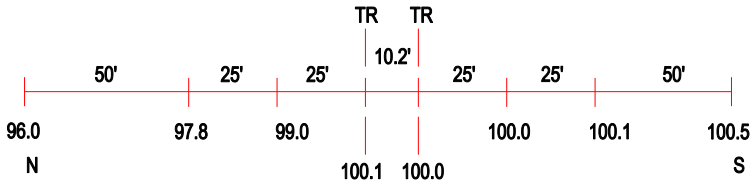

ROAD PROFILE

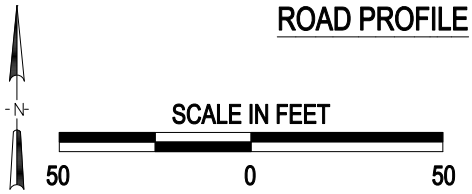

(3) Photo Location

Crossing #:	801625K
Location:	Hancock Co., City of Hamilton (In)
Lat/Long:	40°23'13" / 91°21'29"
Railroad:	BNSF
Street:	2nd Street
Railroad Milepost:	222.62
Crossing Protection:	Sign

J:\HANCOCK\801625K\801625K.DWG 08/23/00 08:38 JLA