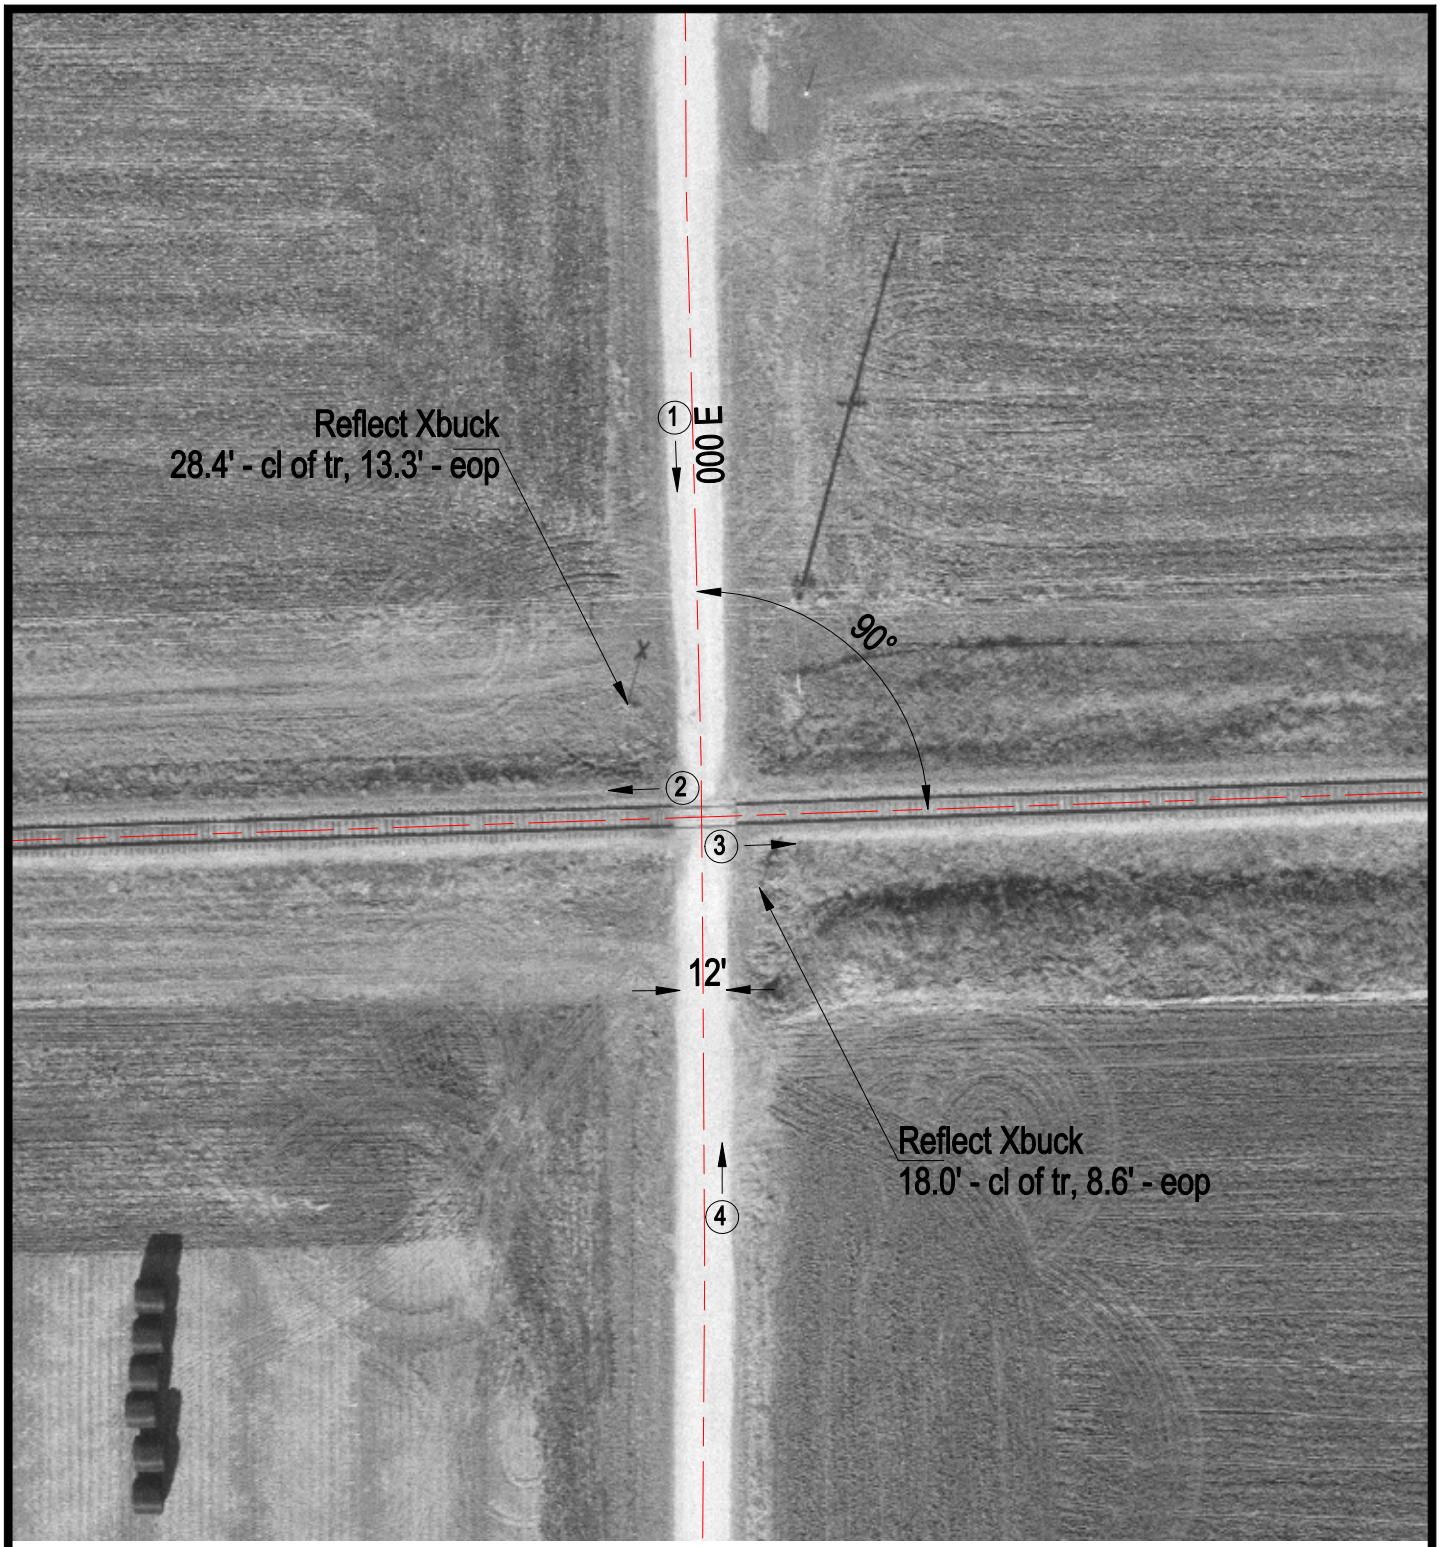

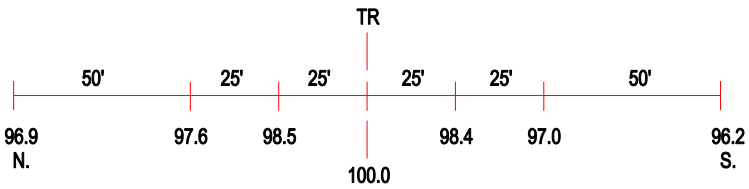

ROAD PROFILE

3 Photo Location

Crossing #:	801740S
Location:	Iroquois Co., City of Piper City (N)
Lat/Long:	40°45'44" / 88°07'33"
Railroad:	TPW
Street:	000 E
Railroad Milepost:	31.51
Crossing Protection:	Signs