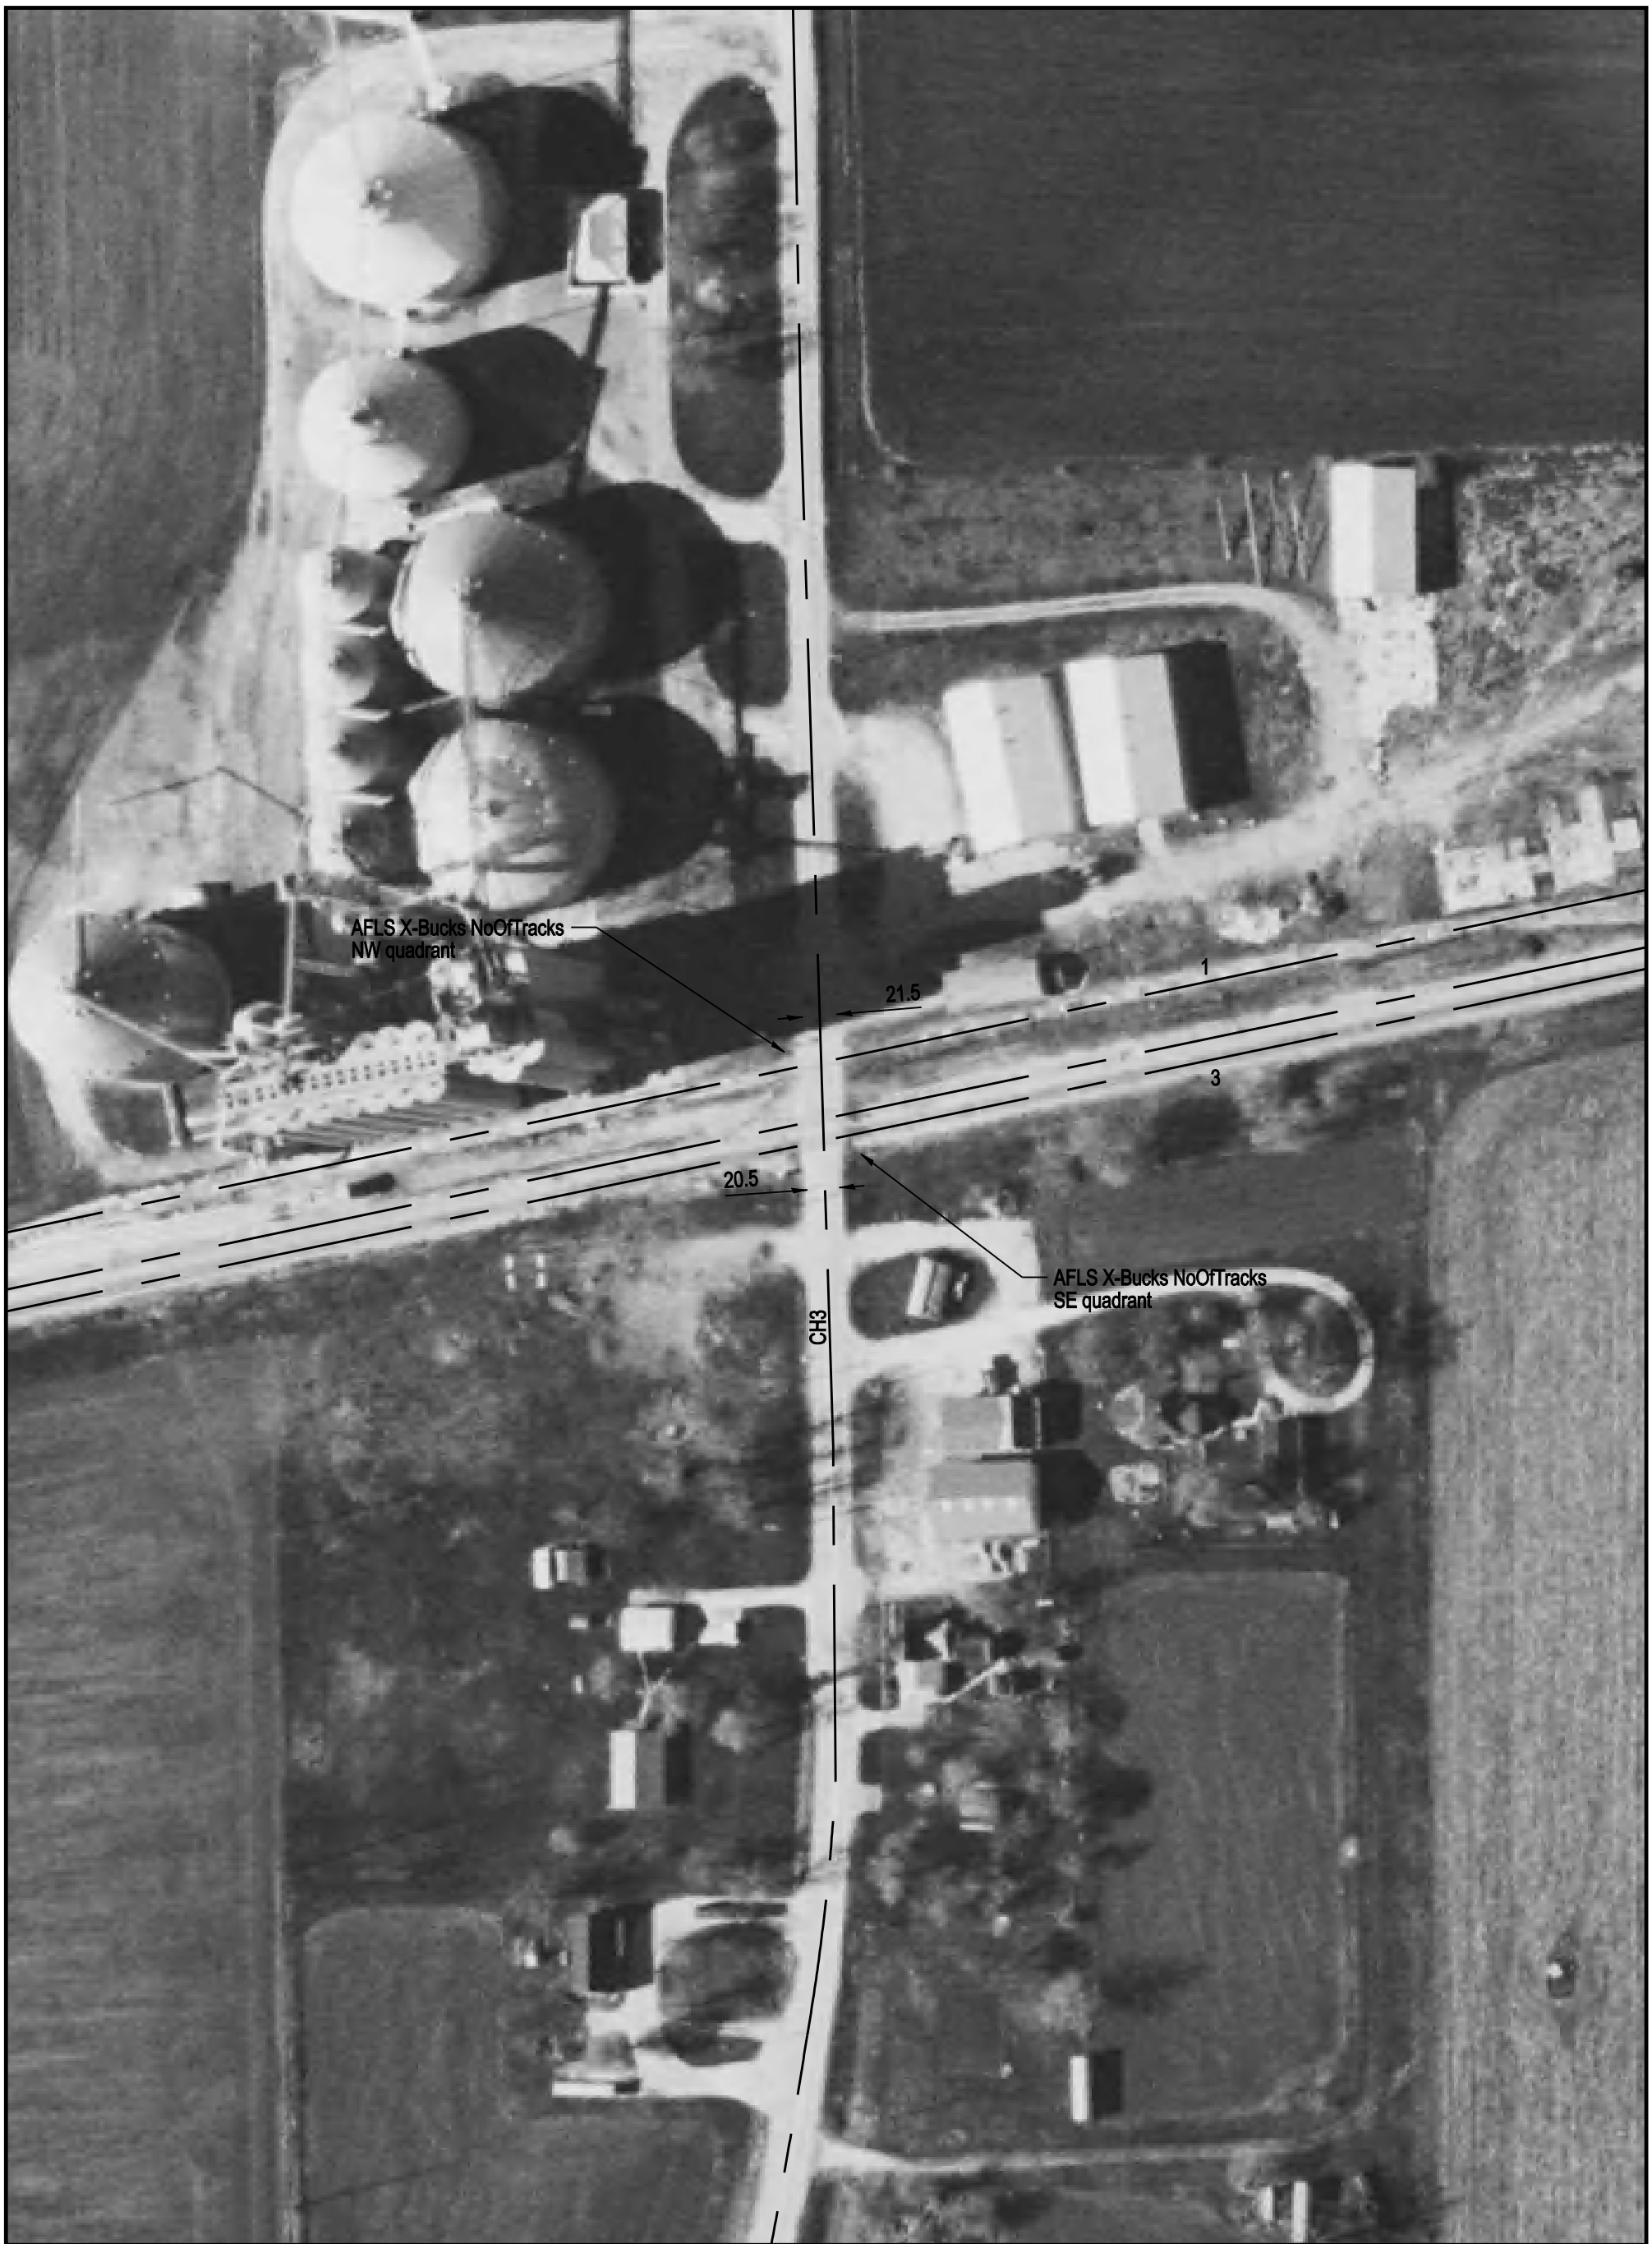

NOTE: ALL MEASUREMENTS ARE IN FEET

DOT/AAR Inventory #: 801905M

Location: Woodford Co., Near Eureka, IL

Lat/Long: 40º 43' 20"/-89º 18' 35"

Railroad Milepost - Line: 94-M

Crossing Angle (Deg.): 80

Crossing Width (By Track): 31.0, 30.5, 30.5 (1 to 2)

Number of Tracks: 3

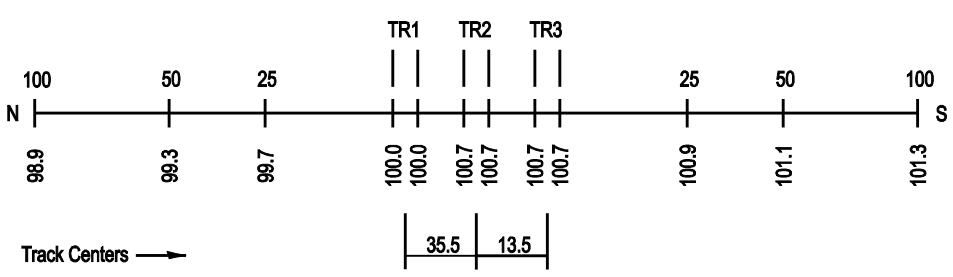
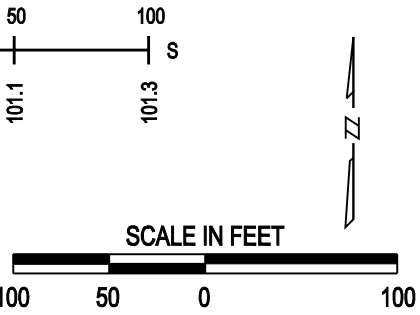
ROAD PROFILE