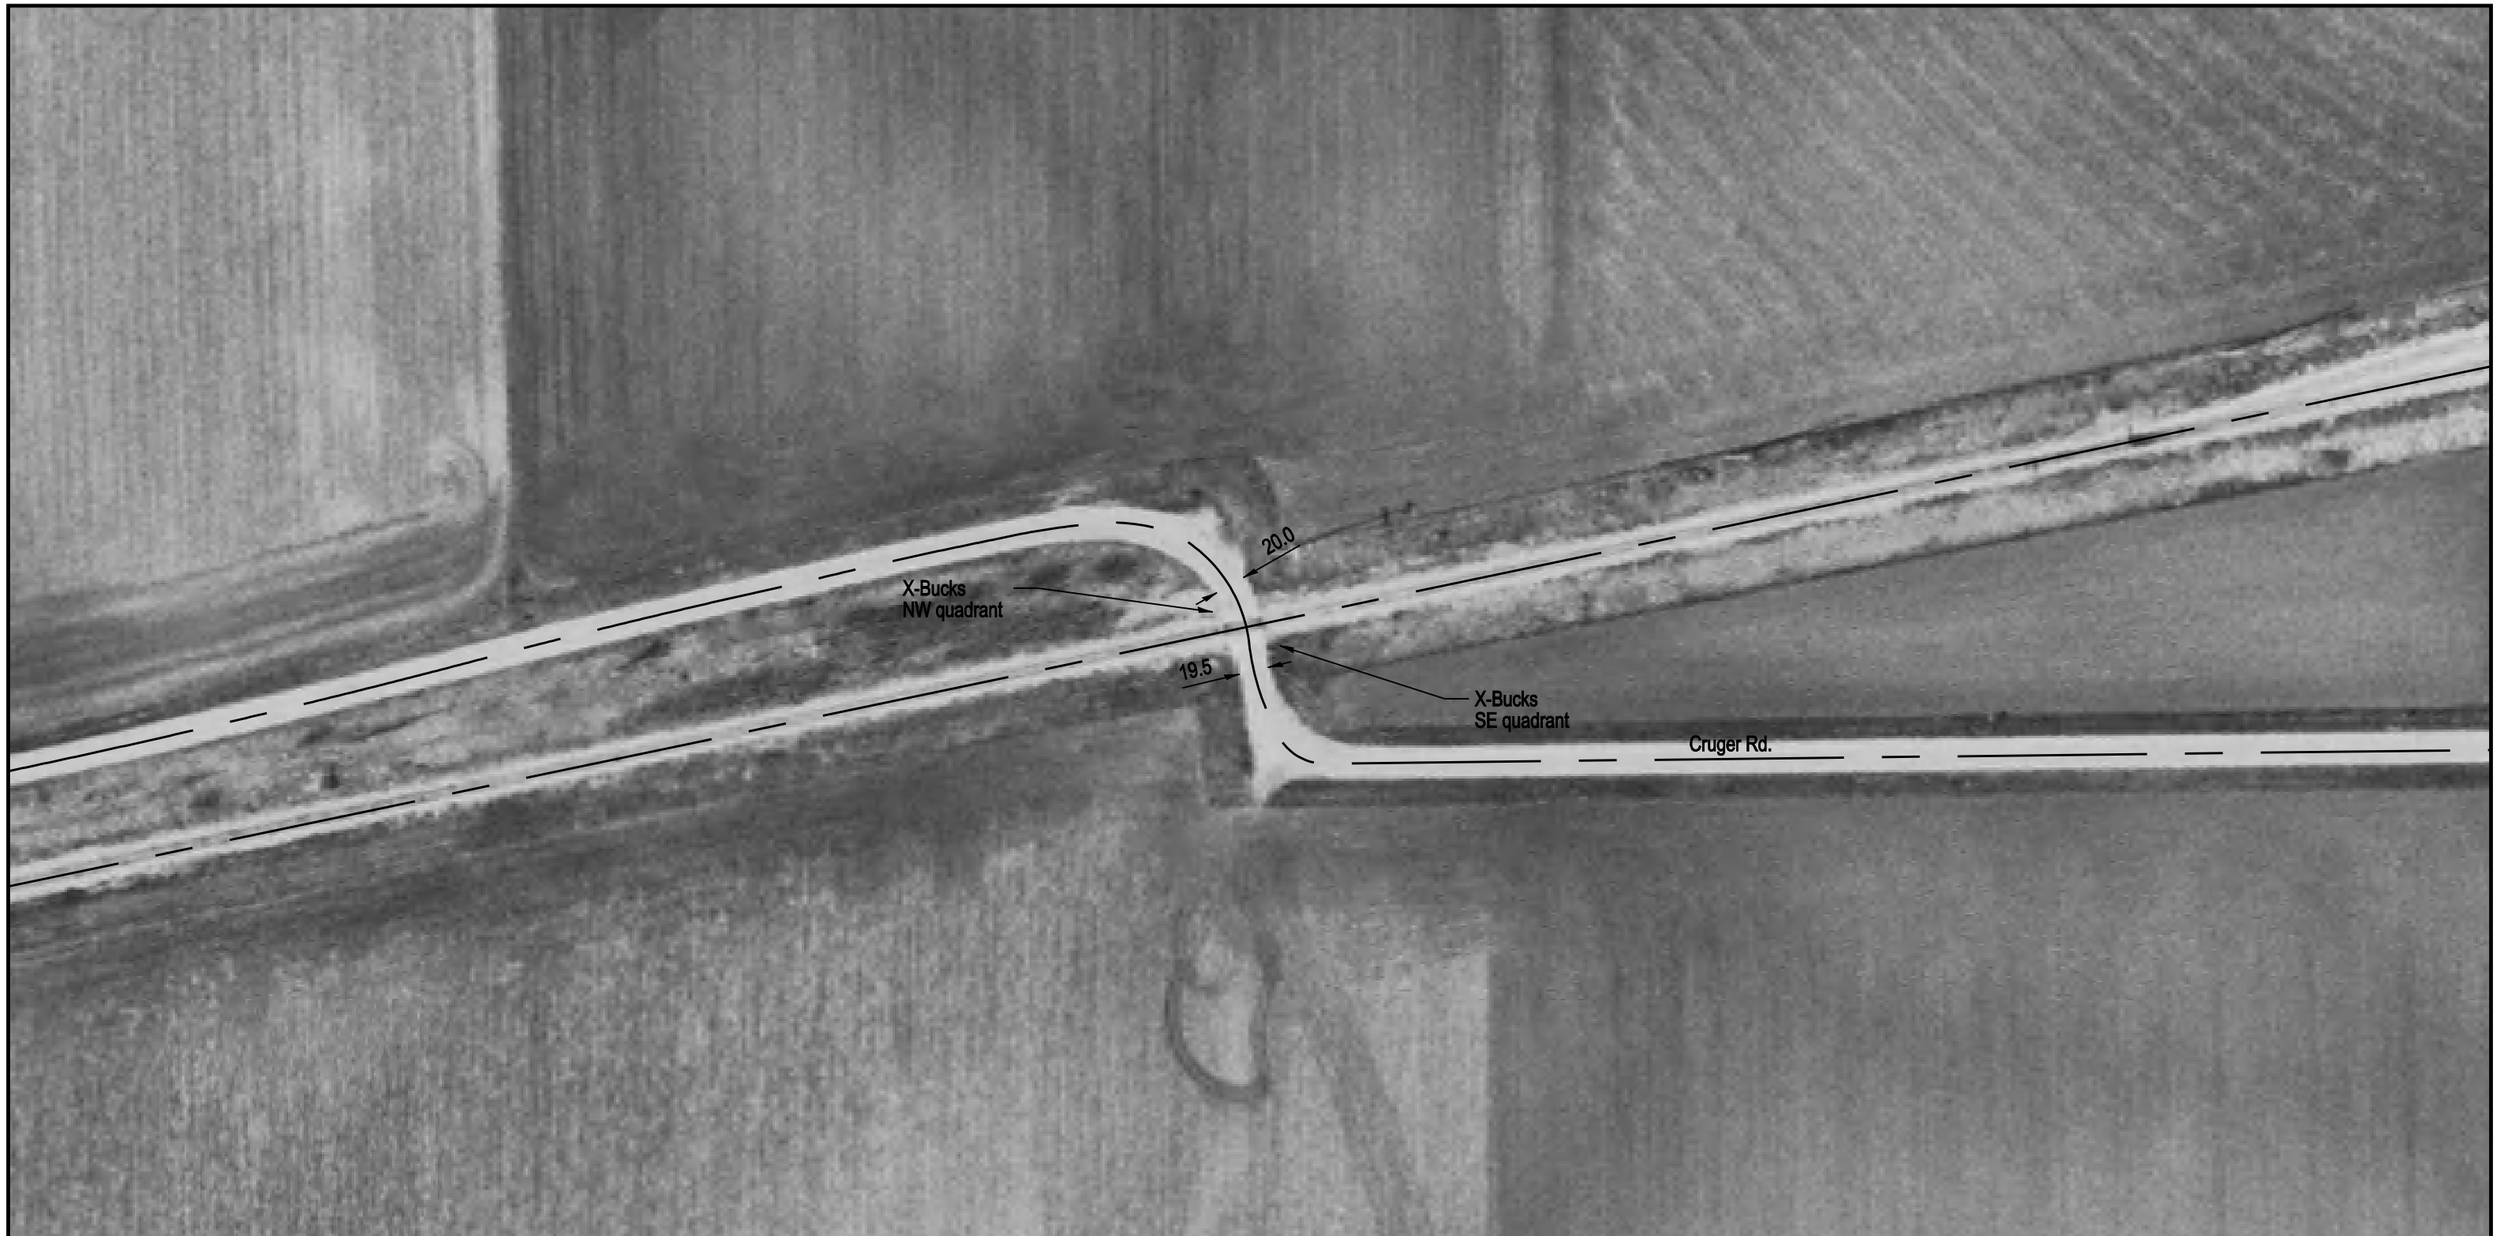

DOT/AAR Inventory #: 801907B

Location: Woodford Co., Near Eureka, IL

Lat/Long: 40º 43' 10"/-89º 19' 42"

Railroad Milepost-Line: 94.99-M

Crossing Angle (Deg.): 85

Crossing Width (By Track): 15.5

Number of Tracks: 1

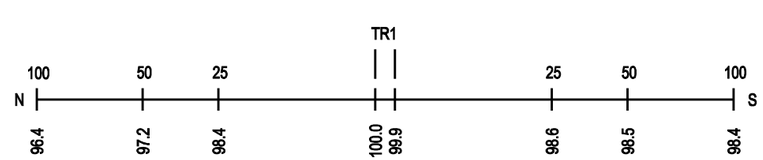

ROAD PROFILE
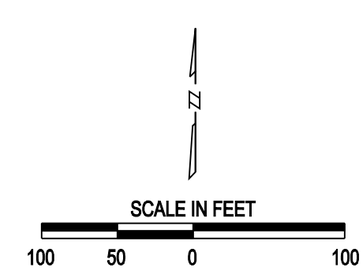
NOTE: ALL MEASUREMENTS ARE IN FEET