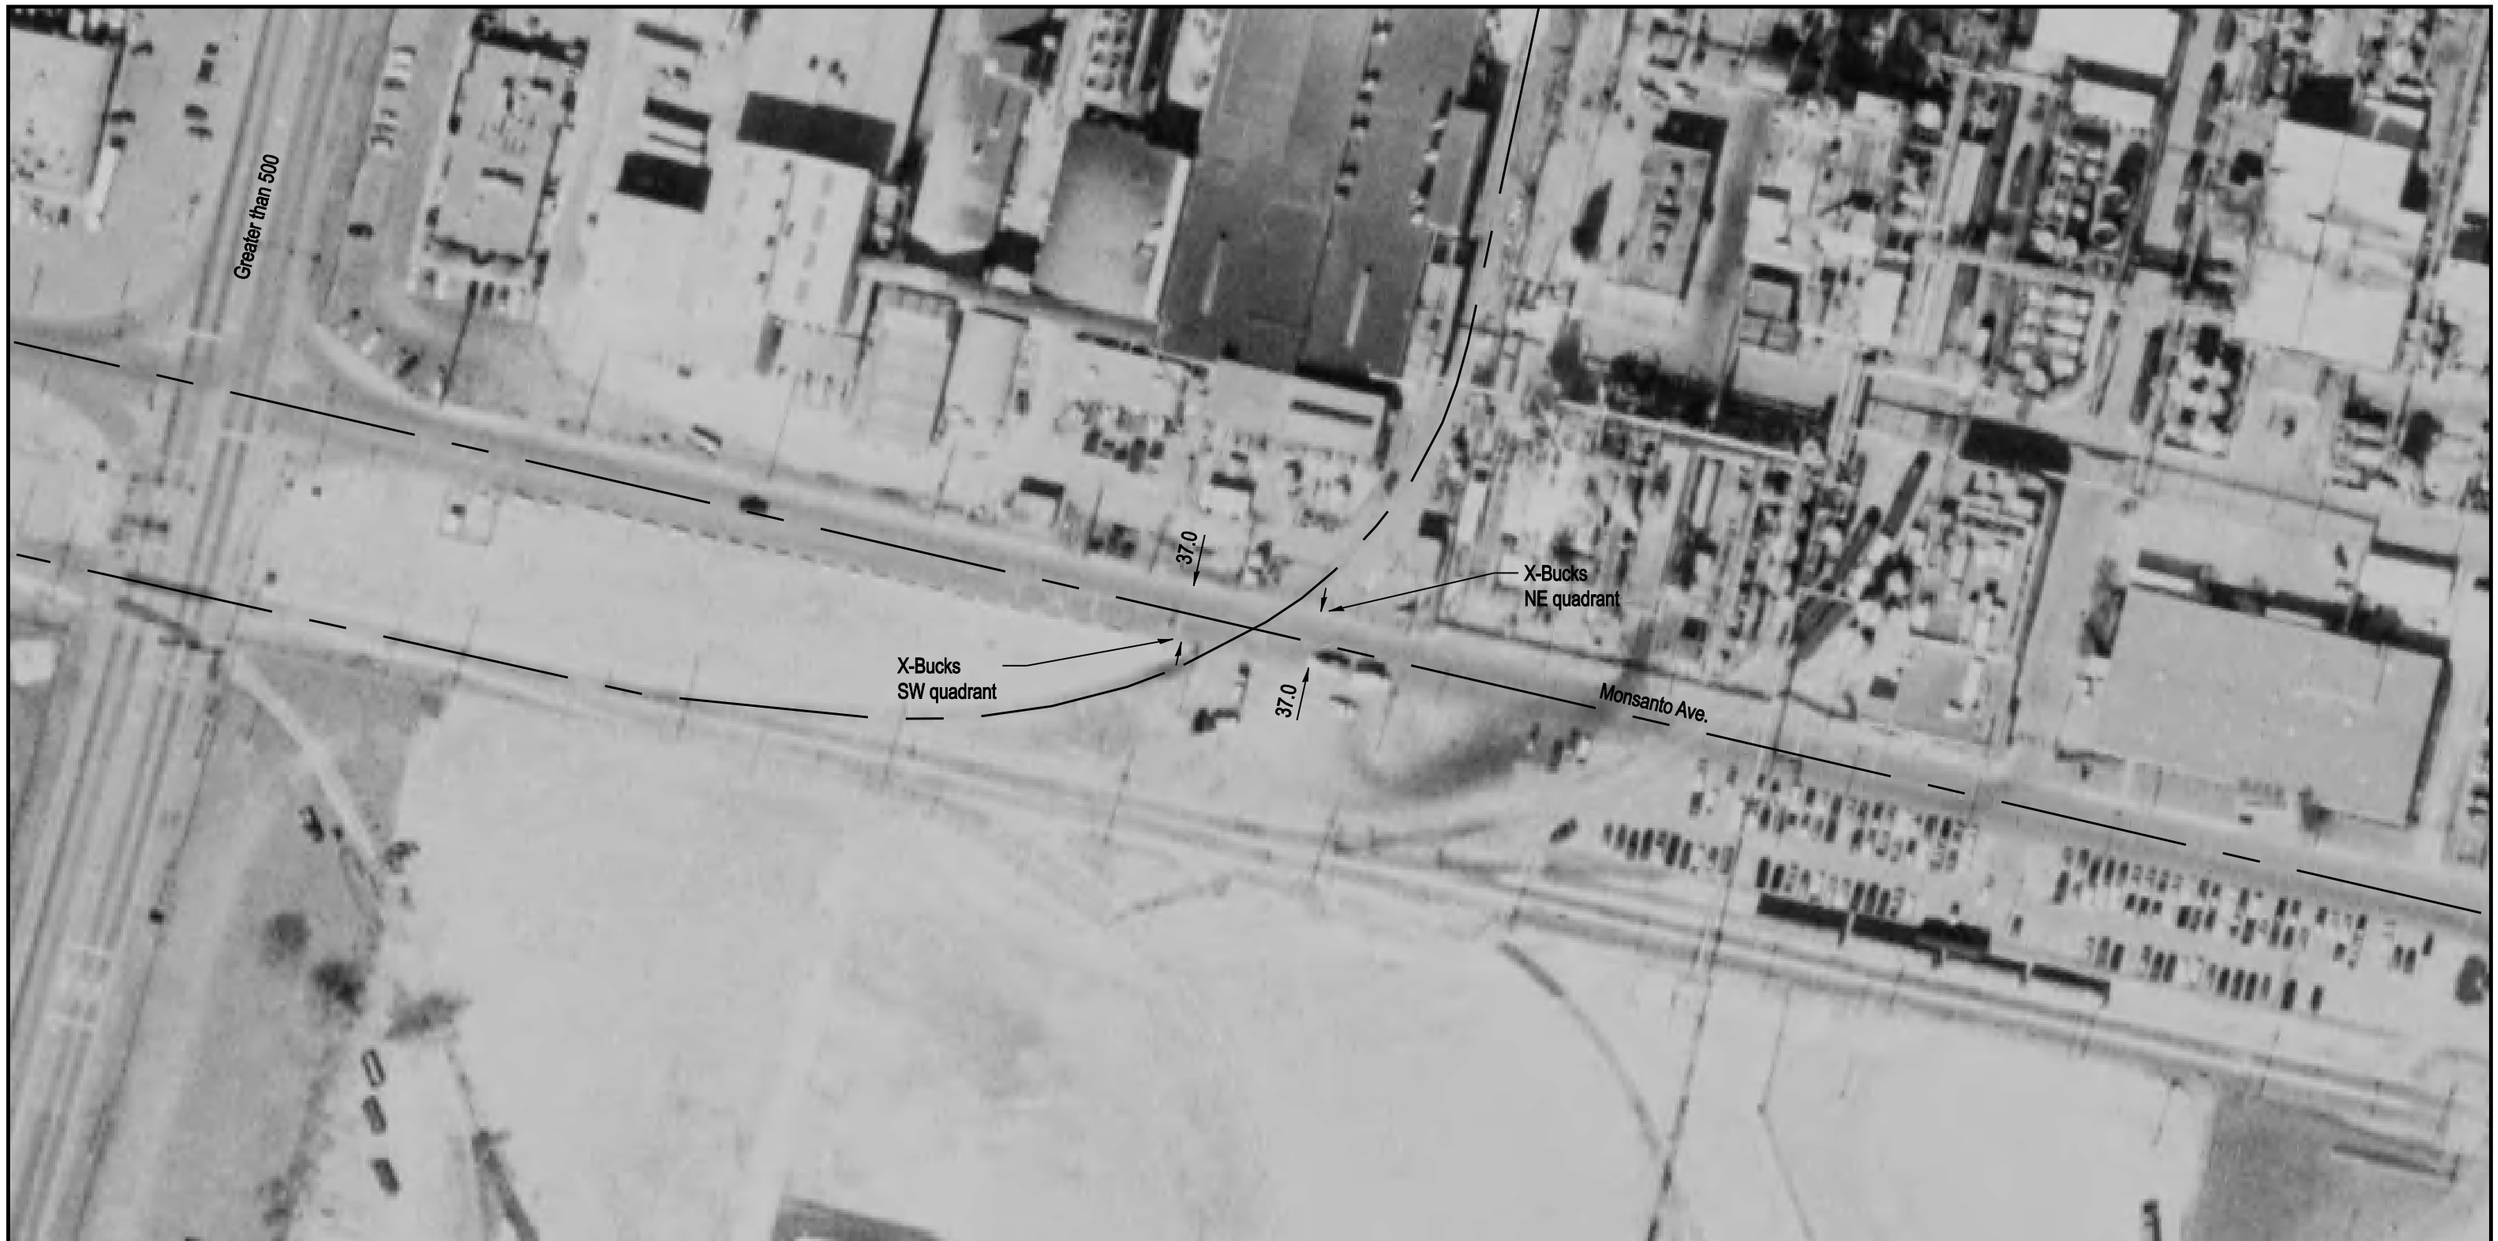

DOT/AAR Inventory #: 803120K

Location: St. Clair Co., In Sauget, IL

Lat/Long: 38° 36' 1"/-90° 10' 14"

Railroad Milepost-Line: 41-V14

Crossing Angle (Deg.): 45

Crossing Width (By Track): 61.5

Number of Tracks: 1

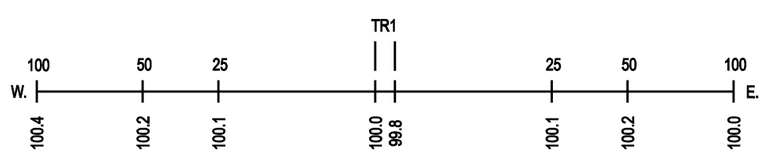

ROAD PROFILE

NOTE: ALL MEASUREMENTS ARE IN FEET

N

SCALE IN FEET

100 50 0 100