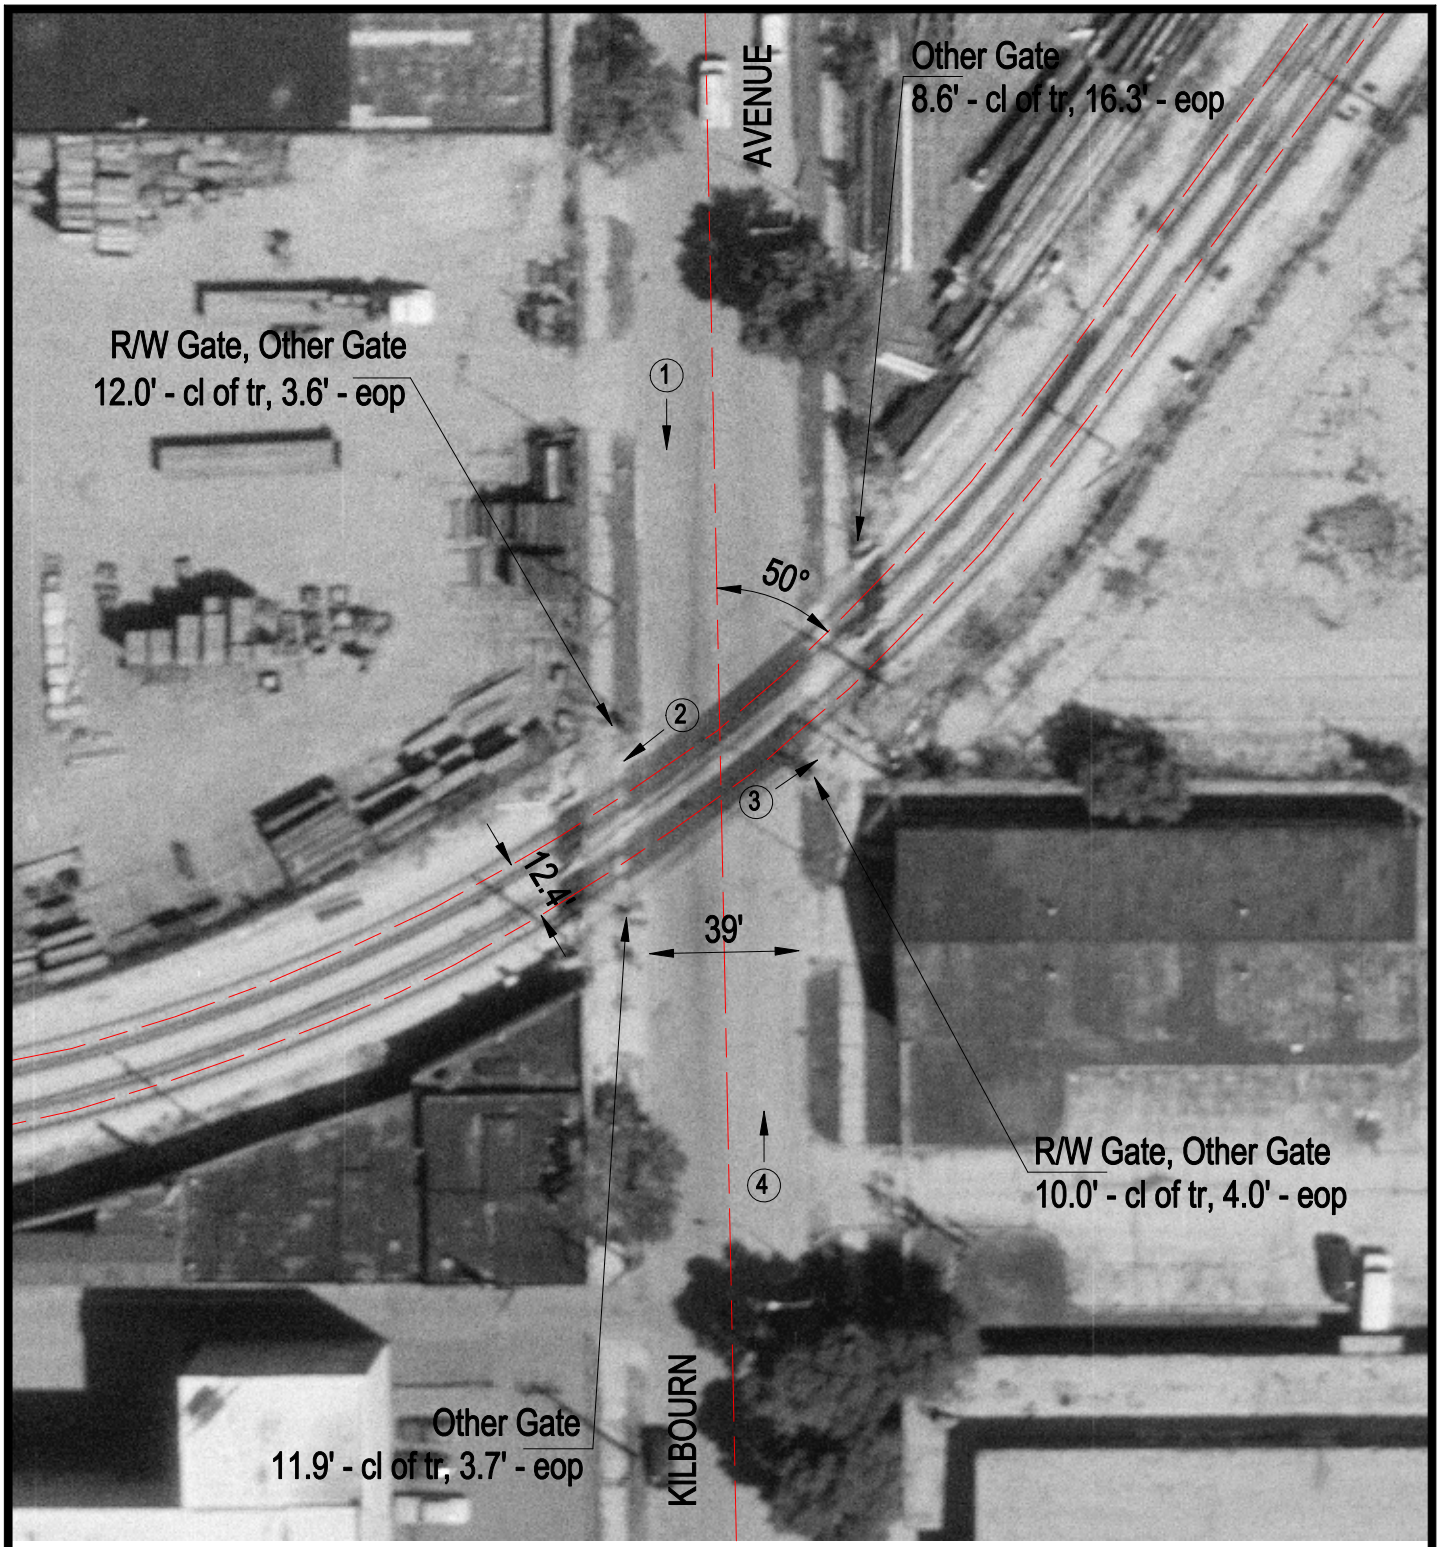

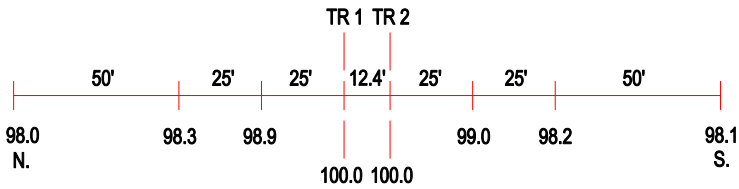

ROAD PROFILE

N

SCALE IN FEET

50 0 50

3 Photo Location

Crossing #:	850127J
Location:	Cook Co., City of Chicago (I)
Lat/Long:	41°51'07" / 87°44'13"
Railroad:	CTA
Street:	Kilbourn Avenue
Railroad Milepost:	6.90
Crossing Protection:	Train Activated Devices