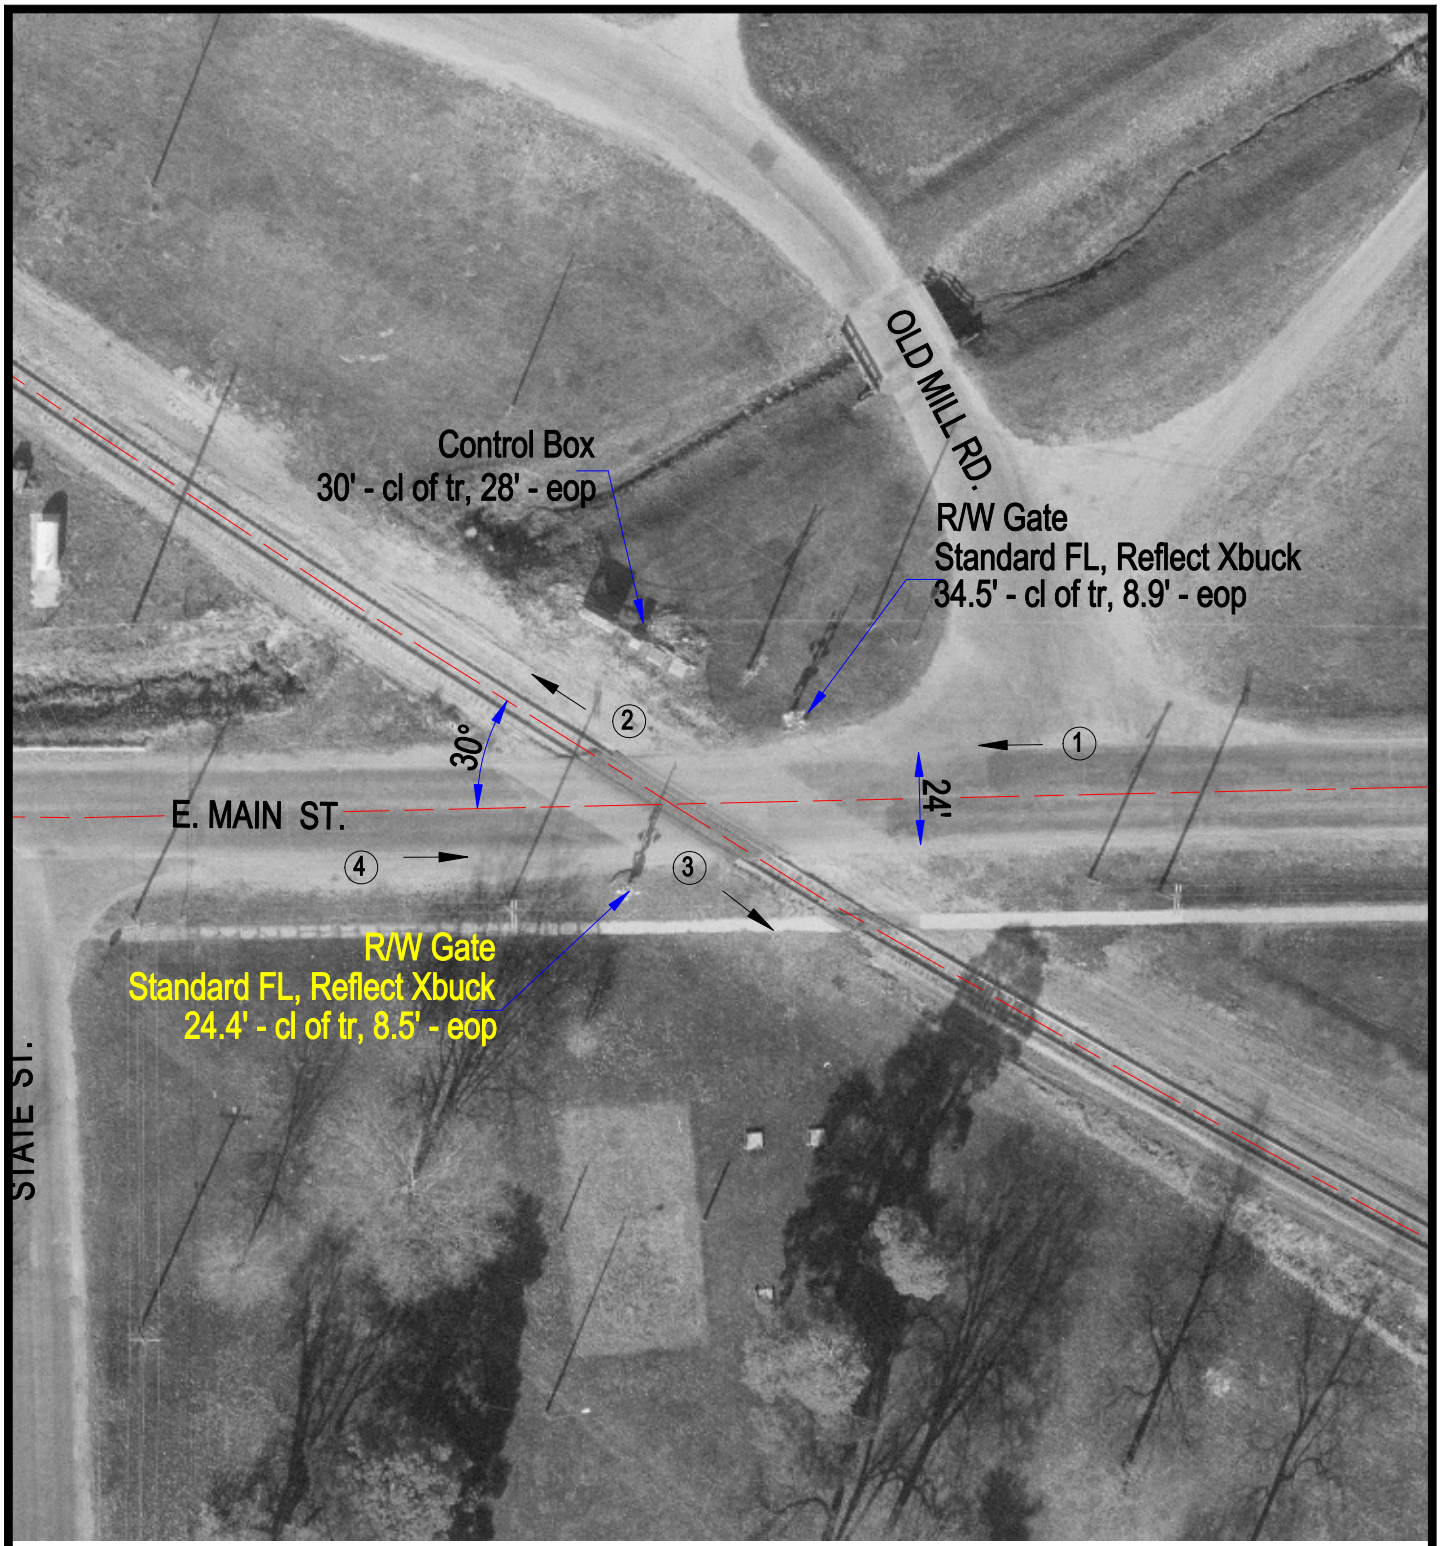

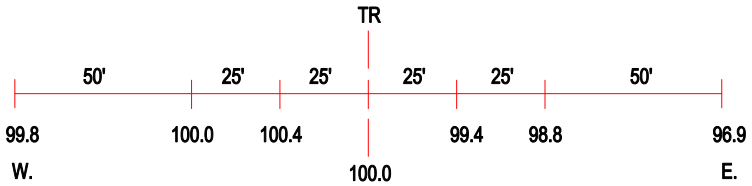

ROAD PROFILE

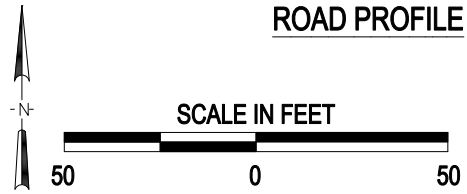

(3) Photo Location

Crossing #:	863552X
Location:	Bureau Co., City of Tiskilwa (I)
Lat/Long:	41°17'32" / 89°30'14"
Railroad:	IAIS
Street:	E Main St.
Railroad Milepost:	122.36
Crossing Protection:	Train Activated Devices

J:\BUREAU\863552X\863552X.DWG 04/05/01 09:09 PMM