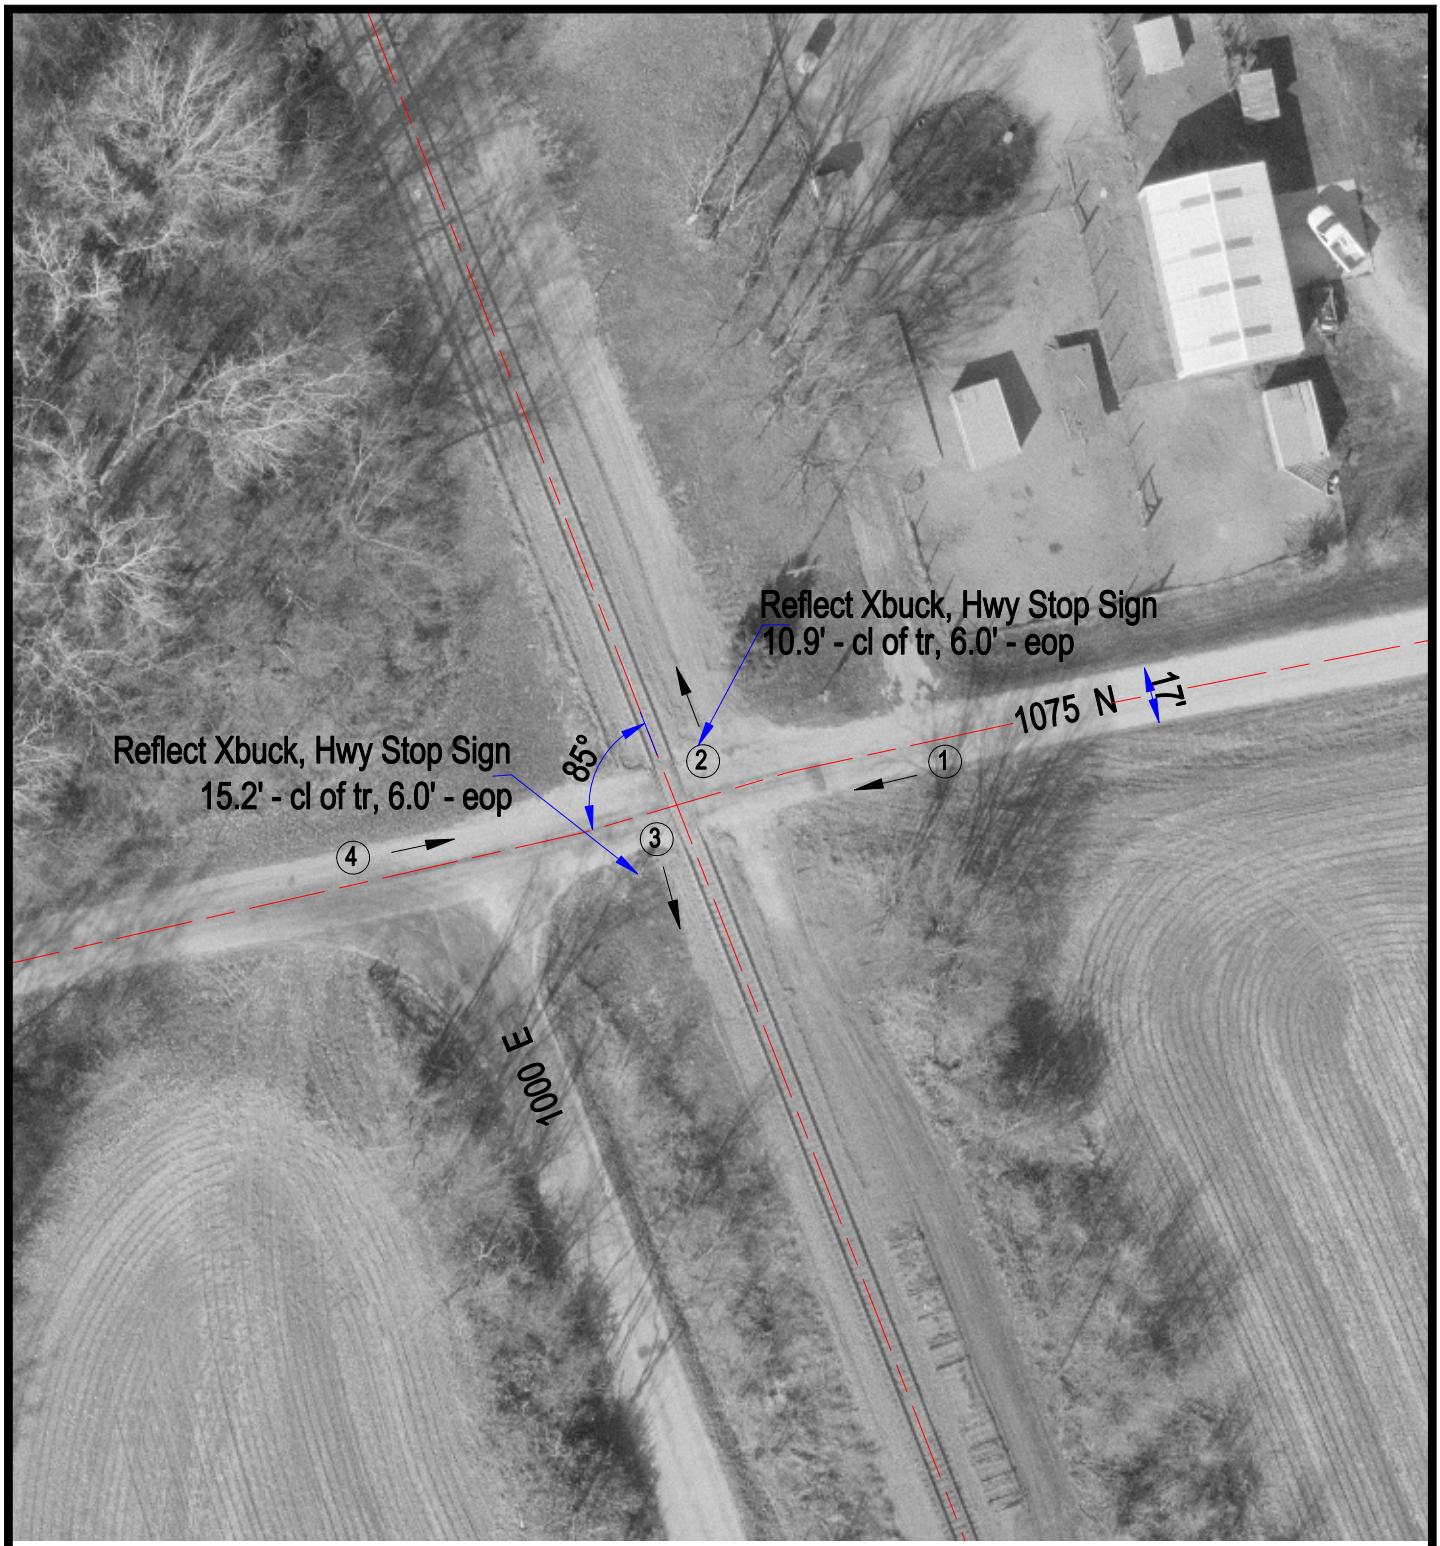

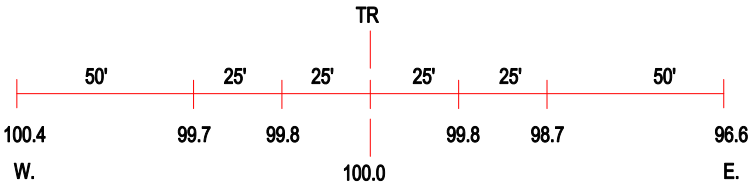

ROAD PROFILE

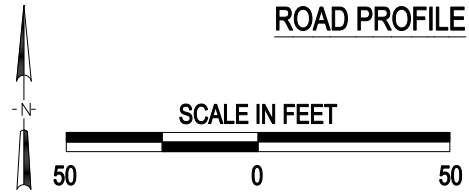

3 Photo Location

Crossing #:	863554L
Location:	Bureau Co., City of Tiskilwa (N)
Lat/Long:	41°18'13" / 89°30'49"
Railroad:	IAIS
Street:	1075 N
Railroad Milepost:	123.36
Crossing Protection:	Signs

J:\BUREAU\863554L\863554L.DWG 04/05/01 09:23 PMM