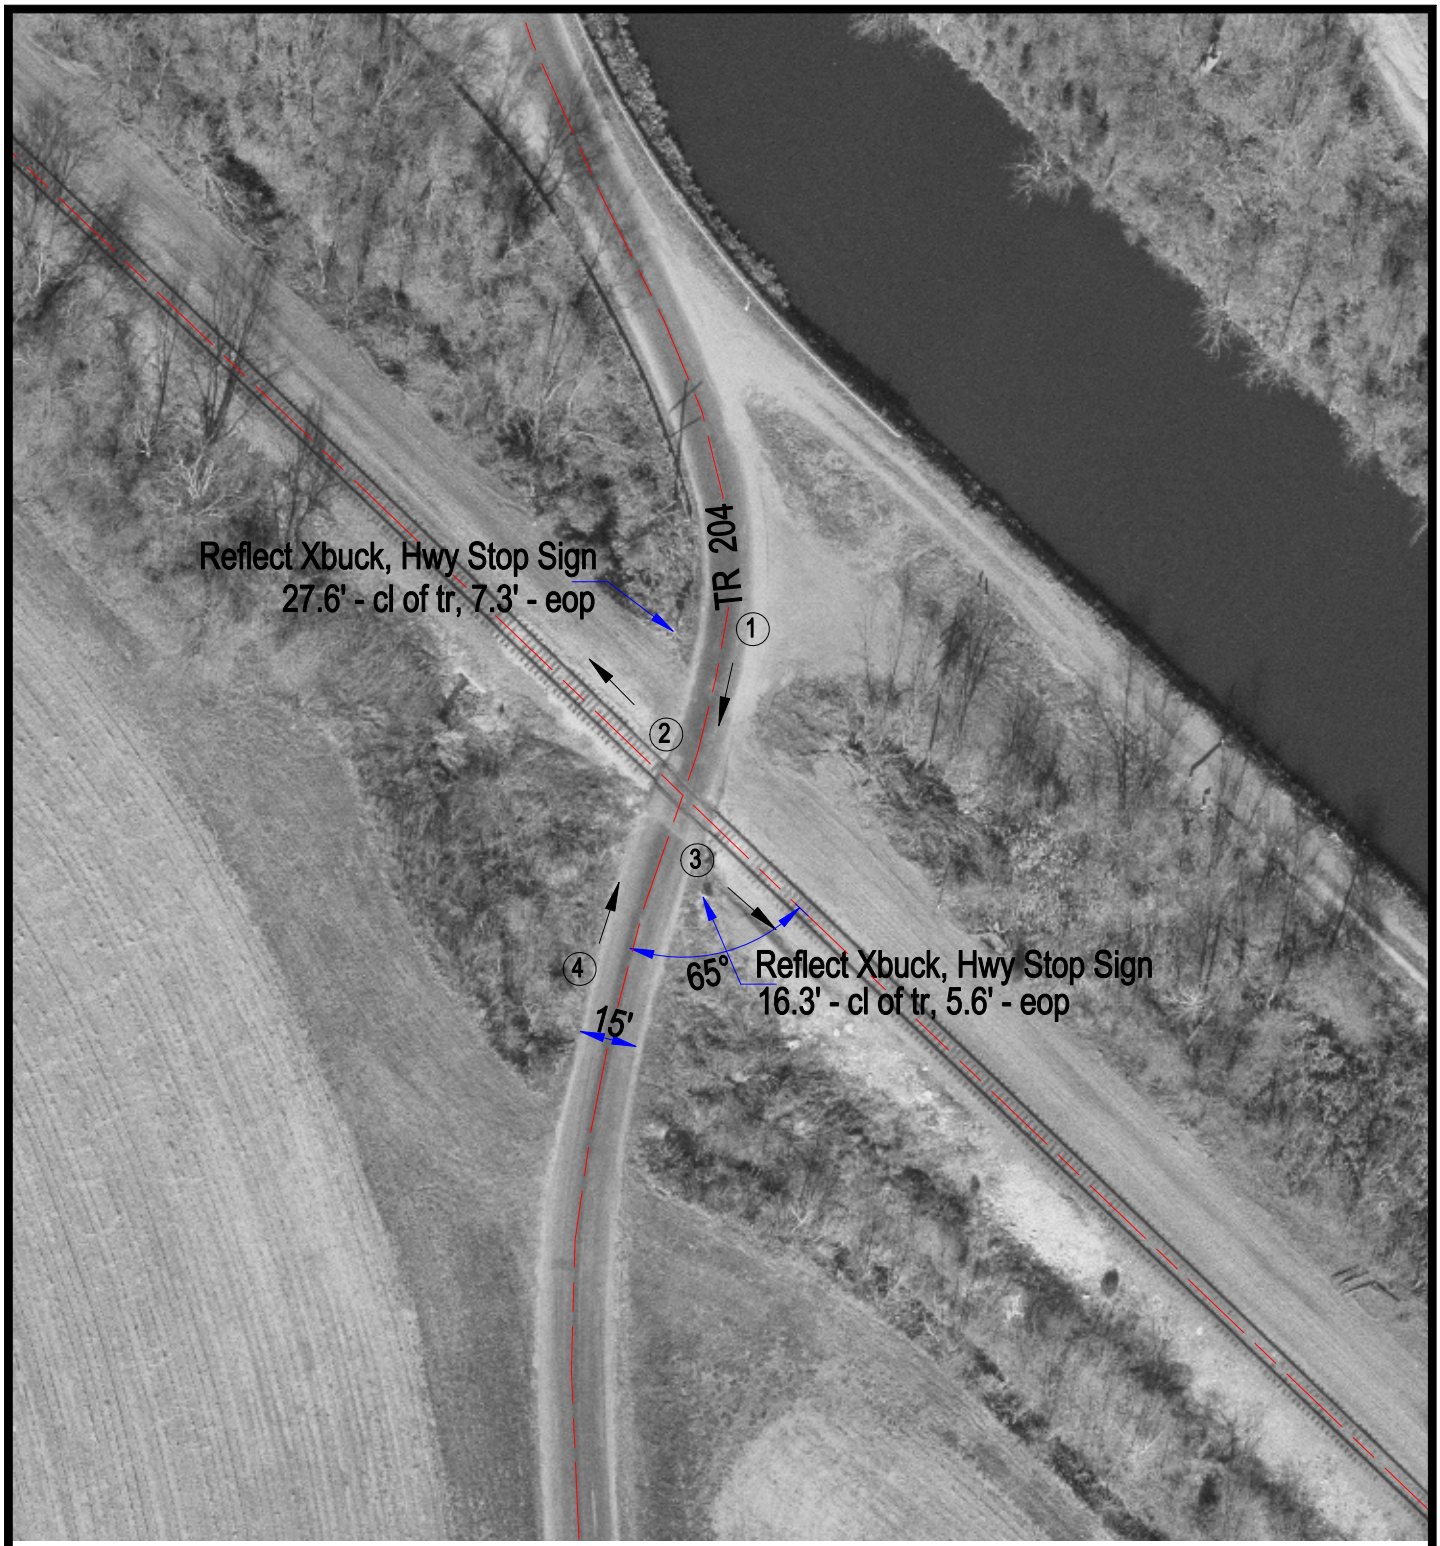

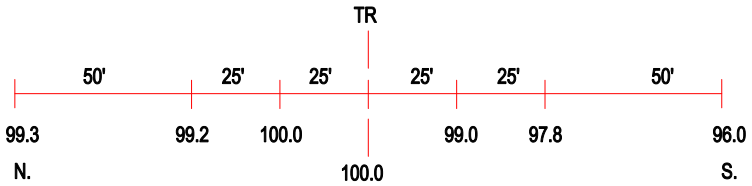

ROAD PROFILE

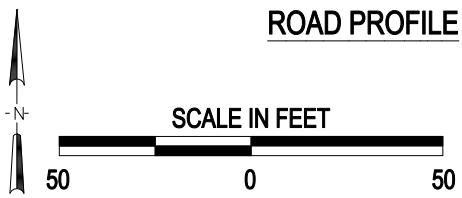

3 Photo Location

Crossing #:	863557G
Location:	Bureau Co., City of Wyanet (N)
Lat/Long:	41°19'33" / 89°32'02"
Railroad:	IAIS
Street:	TR 204
Railroad Milepost:	125.20
Crossing Protection:	Signs

J:\BUREAU\863557G\863557G.DWG 04/05/01 09:44 PMM