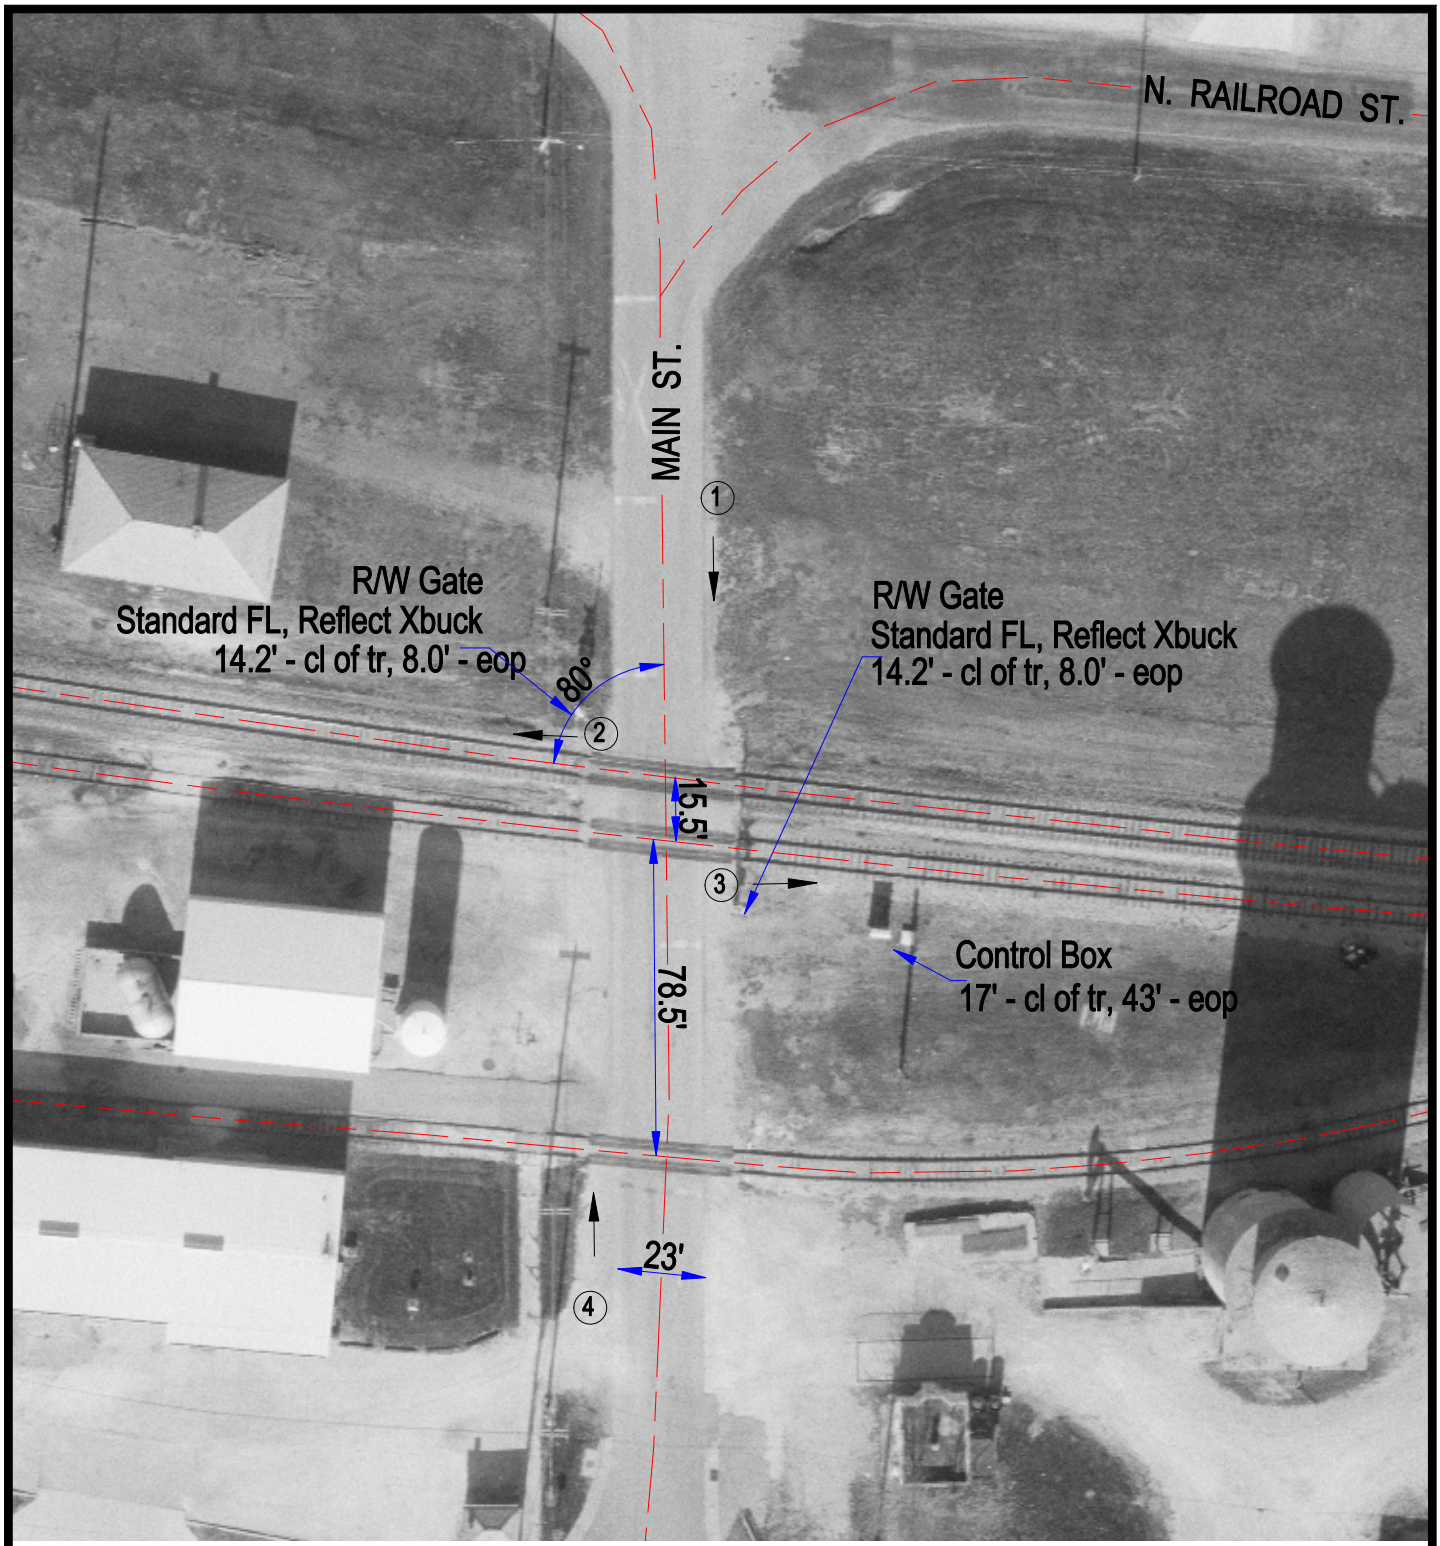

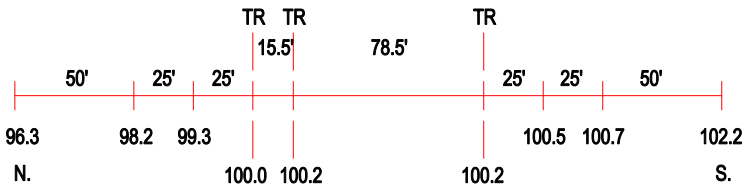

ROAD PROFILE

N

SCALE IN FEET

50 0 50

3 Photo Location

Crossing #:	863569B
Location:	Bureau Co., City of Sheffield (I)
Lat/Long:	41°21'35" / 89°44'15"
Railroad:	IAIS
Street:	Main St.
Railroad Milepost:	136.56
Crossing Protection:	Train Activated Devices

J:\BUREAU\863569B\863569B.DWG 04/06/01 12:02 WAK