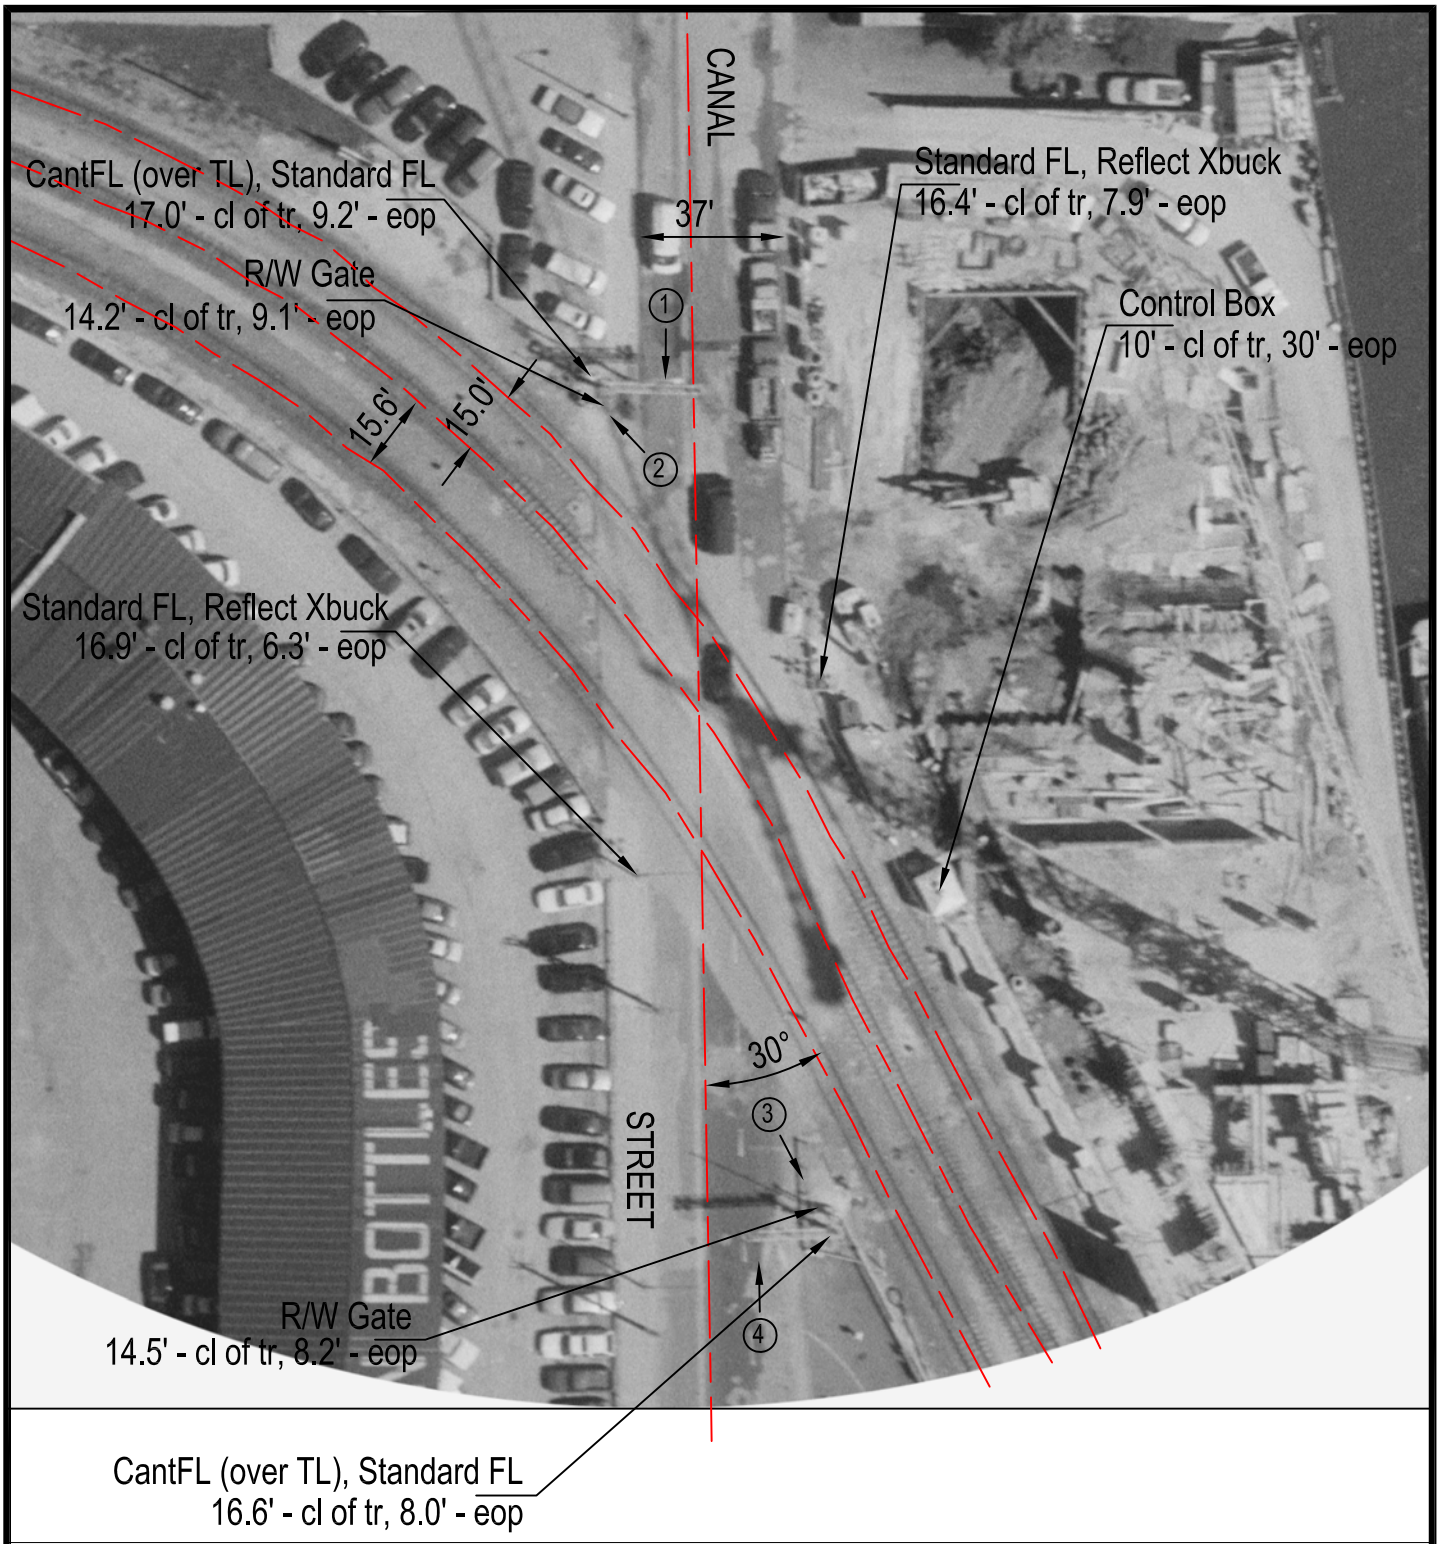

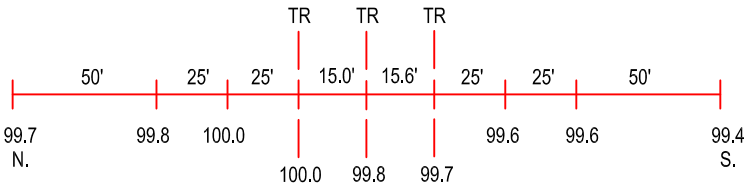

ROAD PROFILE

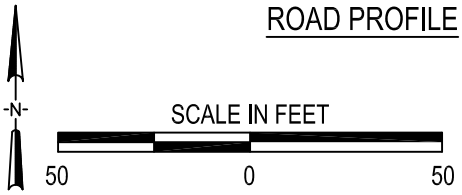

③ Photo Location

Crossing #:	523004X
Location:	Cook Co., City of Chicago (I)
Lat/Long:	41°53'16" / 87°38'22"
Railroad:	ATK
Street:	Canal Street
Railroad Milepost:	466.30
Crossing Protection:	Train Activated Devices