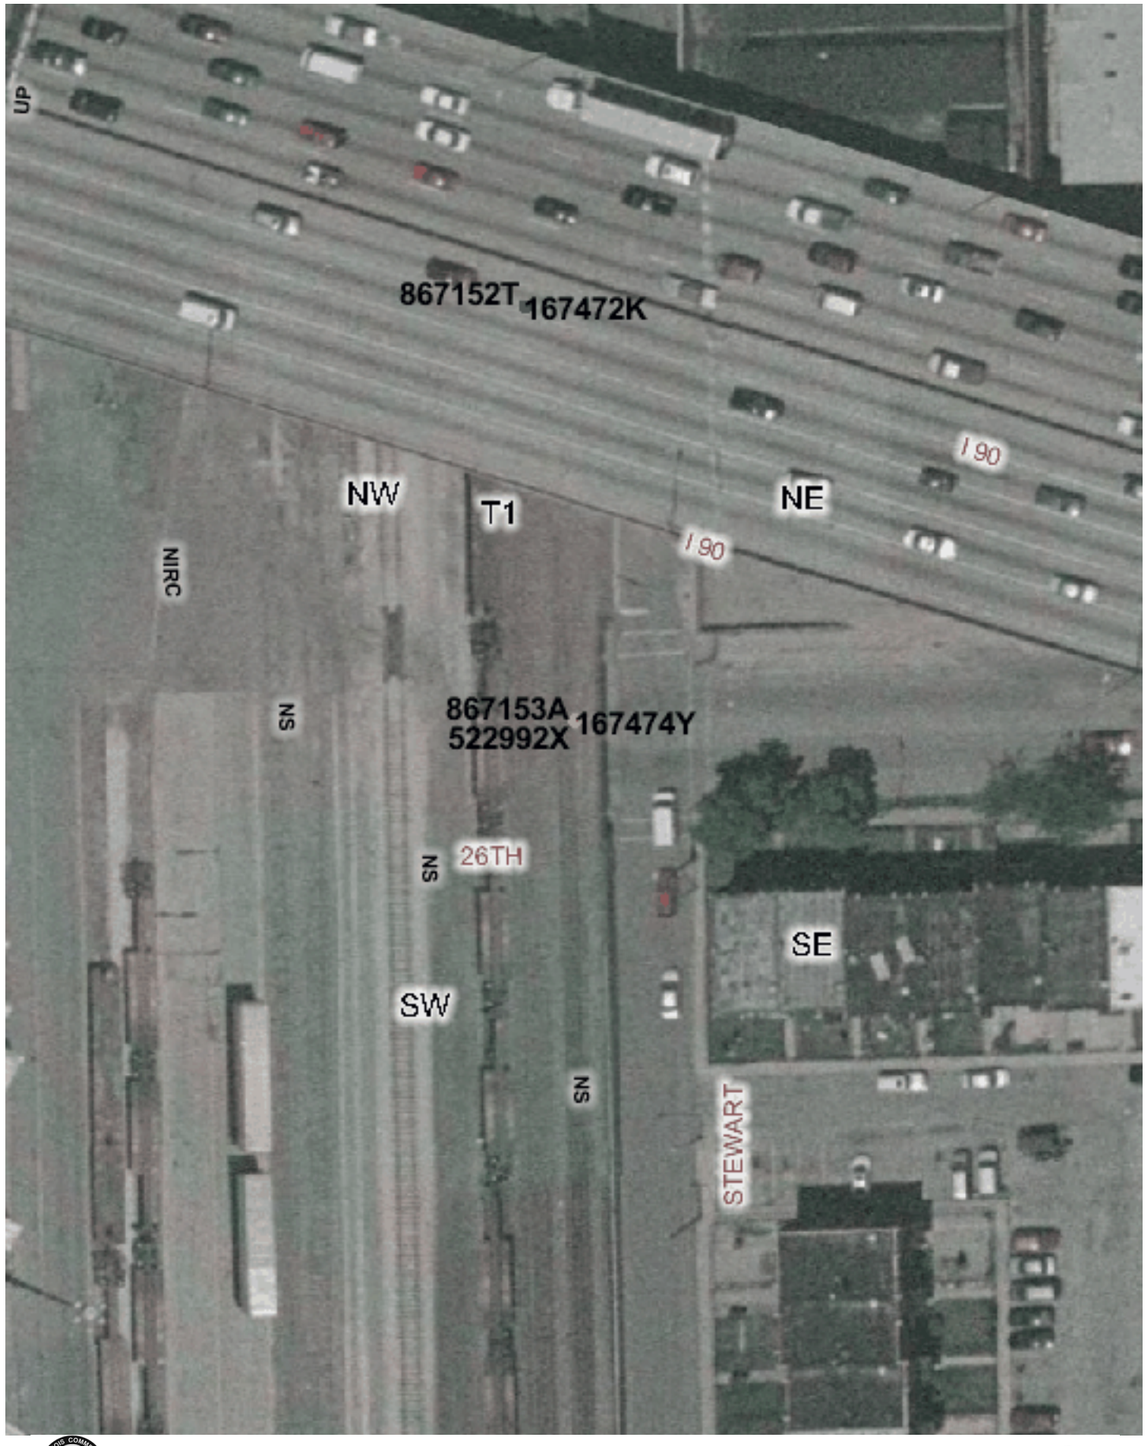

Copyright 2003 By The State of Illinois

SCALE: 1"=50'

0 50' 100'

U.S. DOT#: 867153A

General Information

Type Of Crossing: RROver Highway
Lat: 41° 50' 44" Long: 87° 38' 12"
County: COOK
City: CHICAGO In/Near: In
Street Name: 26TH
RailRoad: CWI
RailRoad Station: UNION STATION (N)
RailRoad Milepost: 2
Crossing Angle: 89.4°
IDOT Structure Number: CDOT-764
RR Structure Number: 465.41
Data Collection Date: 10/29/2002
Aerial Photography Date: Spring 2002

Track Description

Number of Tracks: 8
(Type of Tracks: Main, Yard)

From	To	Distance (Ft)
Track 1	Track 2	13.0
Track 2	Track 3	43.3
Track 3	Track 4	12.6
Track 4	Track 5	25.8
Track 5	Track 6	29.6
Track 6	Track 7	12.8
Track 7	Track 8	13.0

Vertical Clearance

Minimum Vertical Clearance: 13.2 (Ft)

Horizontal Roadway Clearance

Dir	Distance (Ft)
Hor Clear 1	21.0
Hor Clear 2	21.0

North Side — Roadway Material & Dimensions — South Side

Roadway Material: Concrete

Dir	Sidewalk	Parkway	Road Width	Parkway	Sidewalk
Under Bridge	10.0	0.0	19.0	0.0	0.0
Under Bridge	0.0	0.0	19.0	0.0	10.0

West Side — Vertical Profile — East Side

A-50	A-25	A-0	Br-106	Br-162	Br-219	Br-275	Br-332	Br-388	B-445	B-470	B-495
0.8%	1.2%	-1.24%	-0.53%	-0.35%	-0.53%	-0.18%	-0.71%	0.18%	1.2%	0%	

Special Conditions? None

Missing Data? Yes (Limited Access)