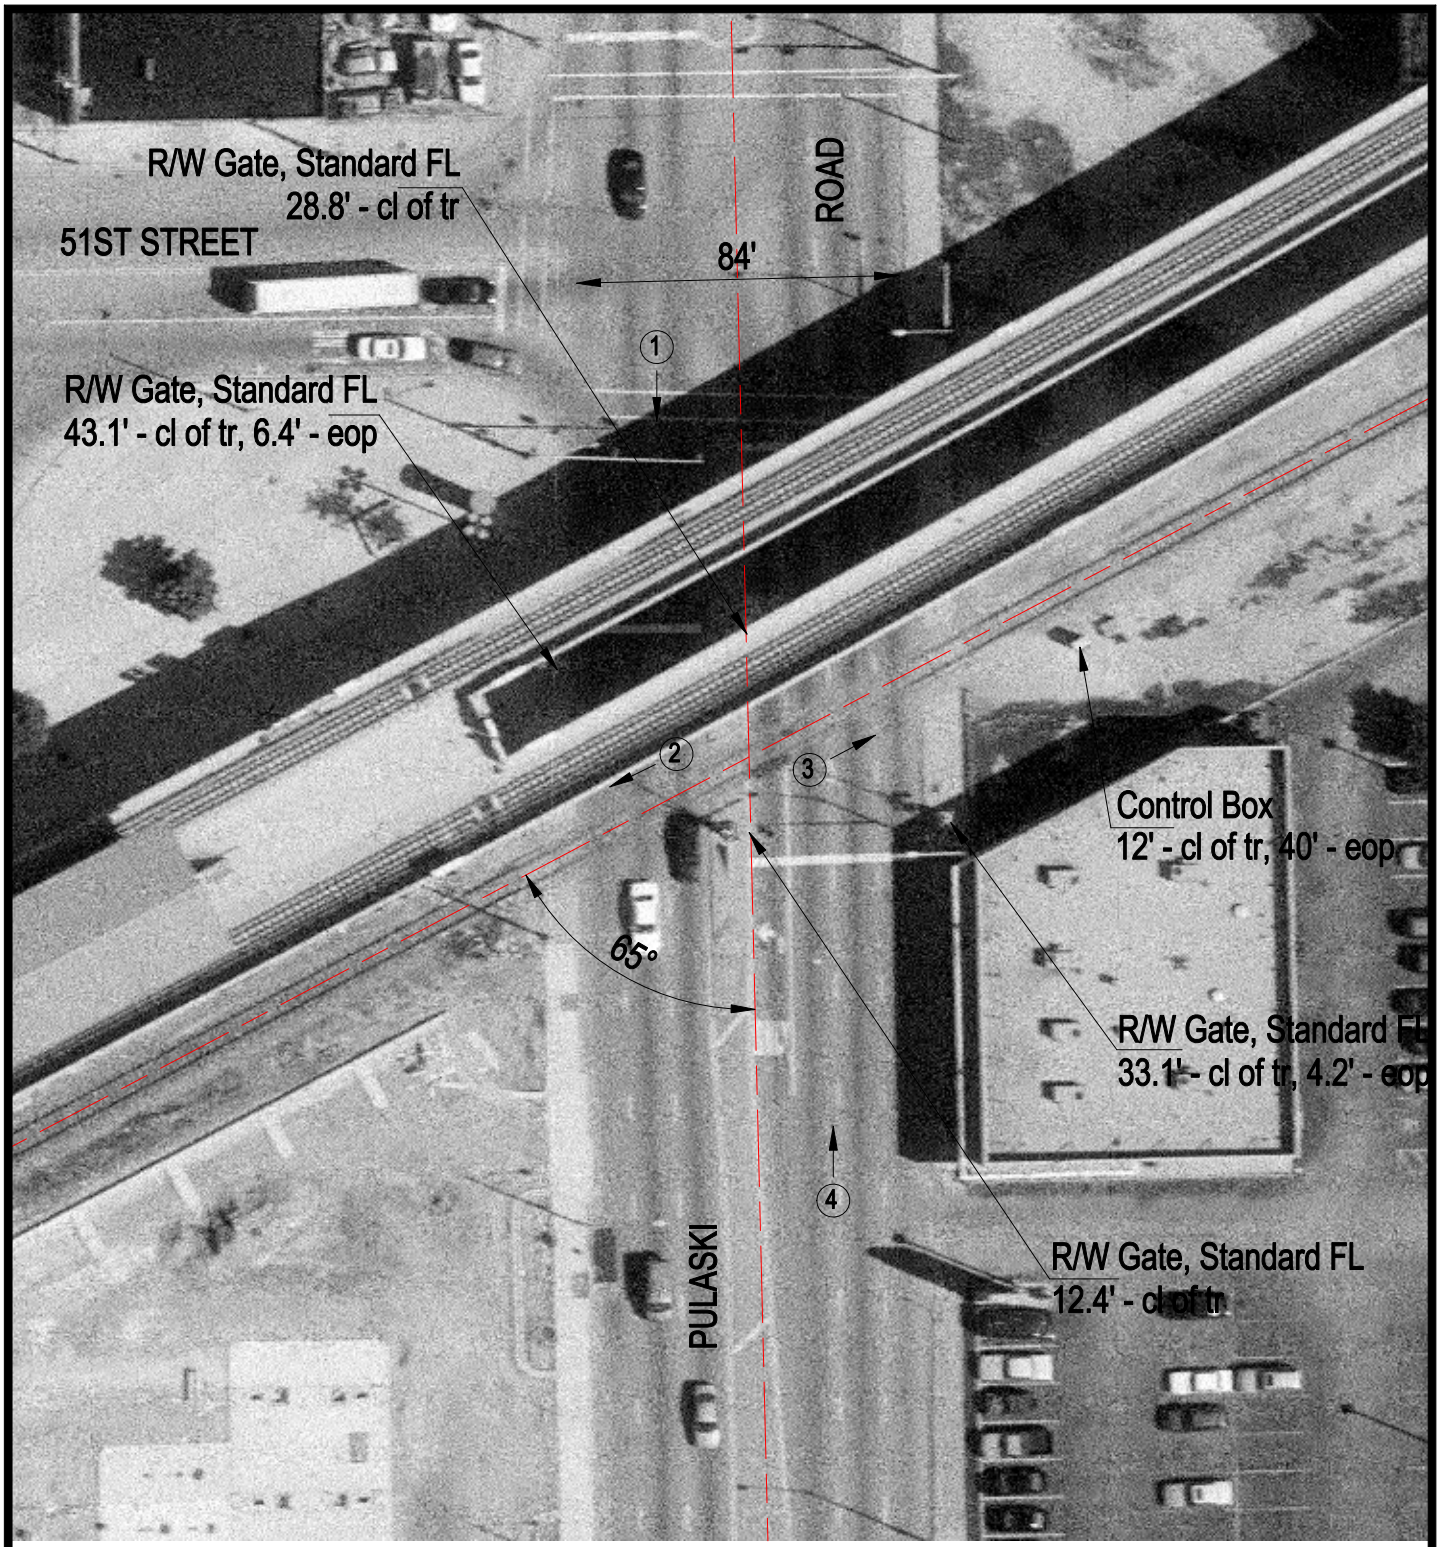

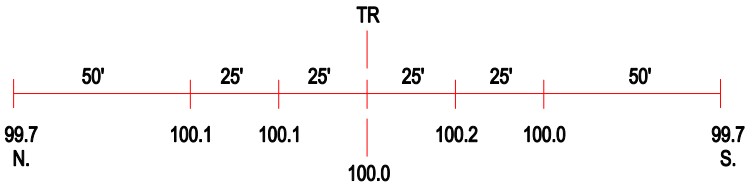

ROAD PROFILE

3 Photo Location

Crossing #:	869213N
Location:	Cook Co., City of Chicago (I)
Lat/Long:	41°48'01" / 87°43'24"
Railroad:	BRC
Street:	Pulaski Road
Railroad Milepost:	0.92
Crossing Protection:	Train Activated Devices