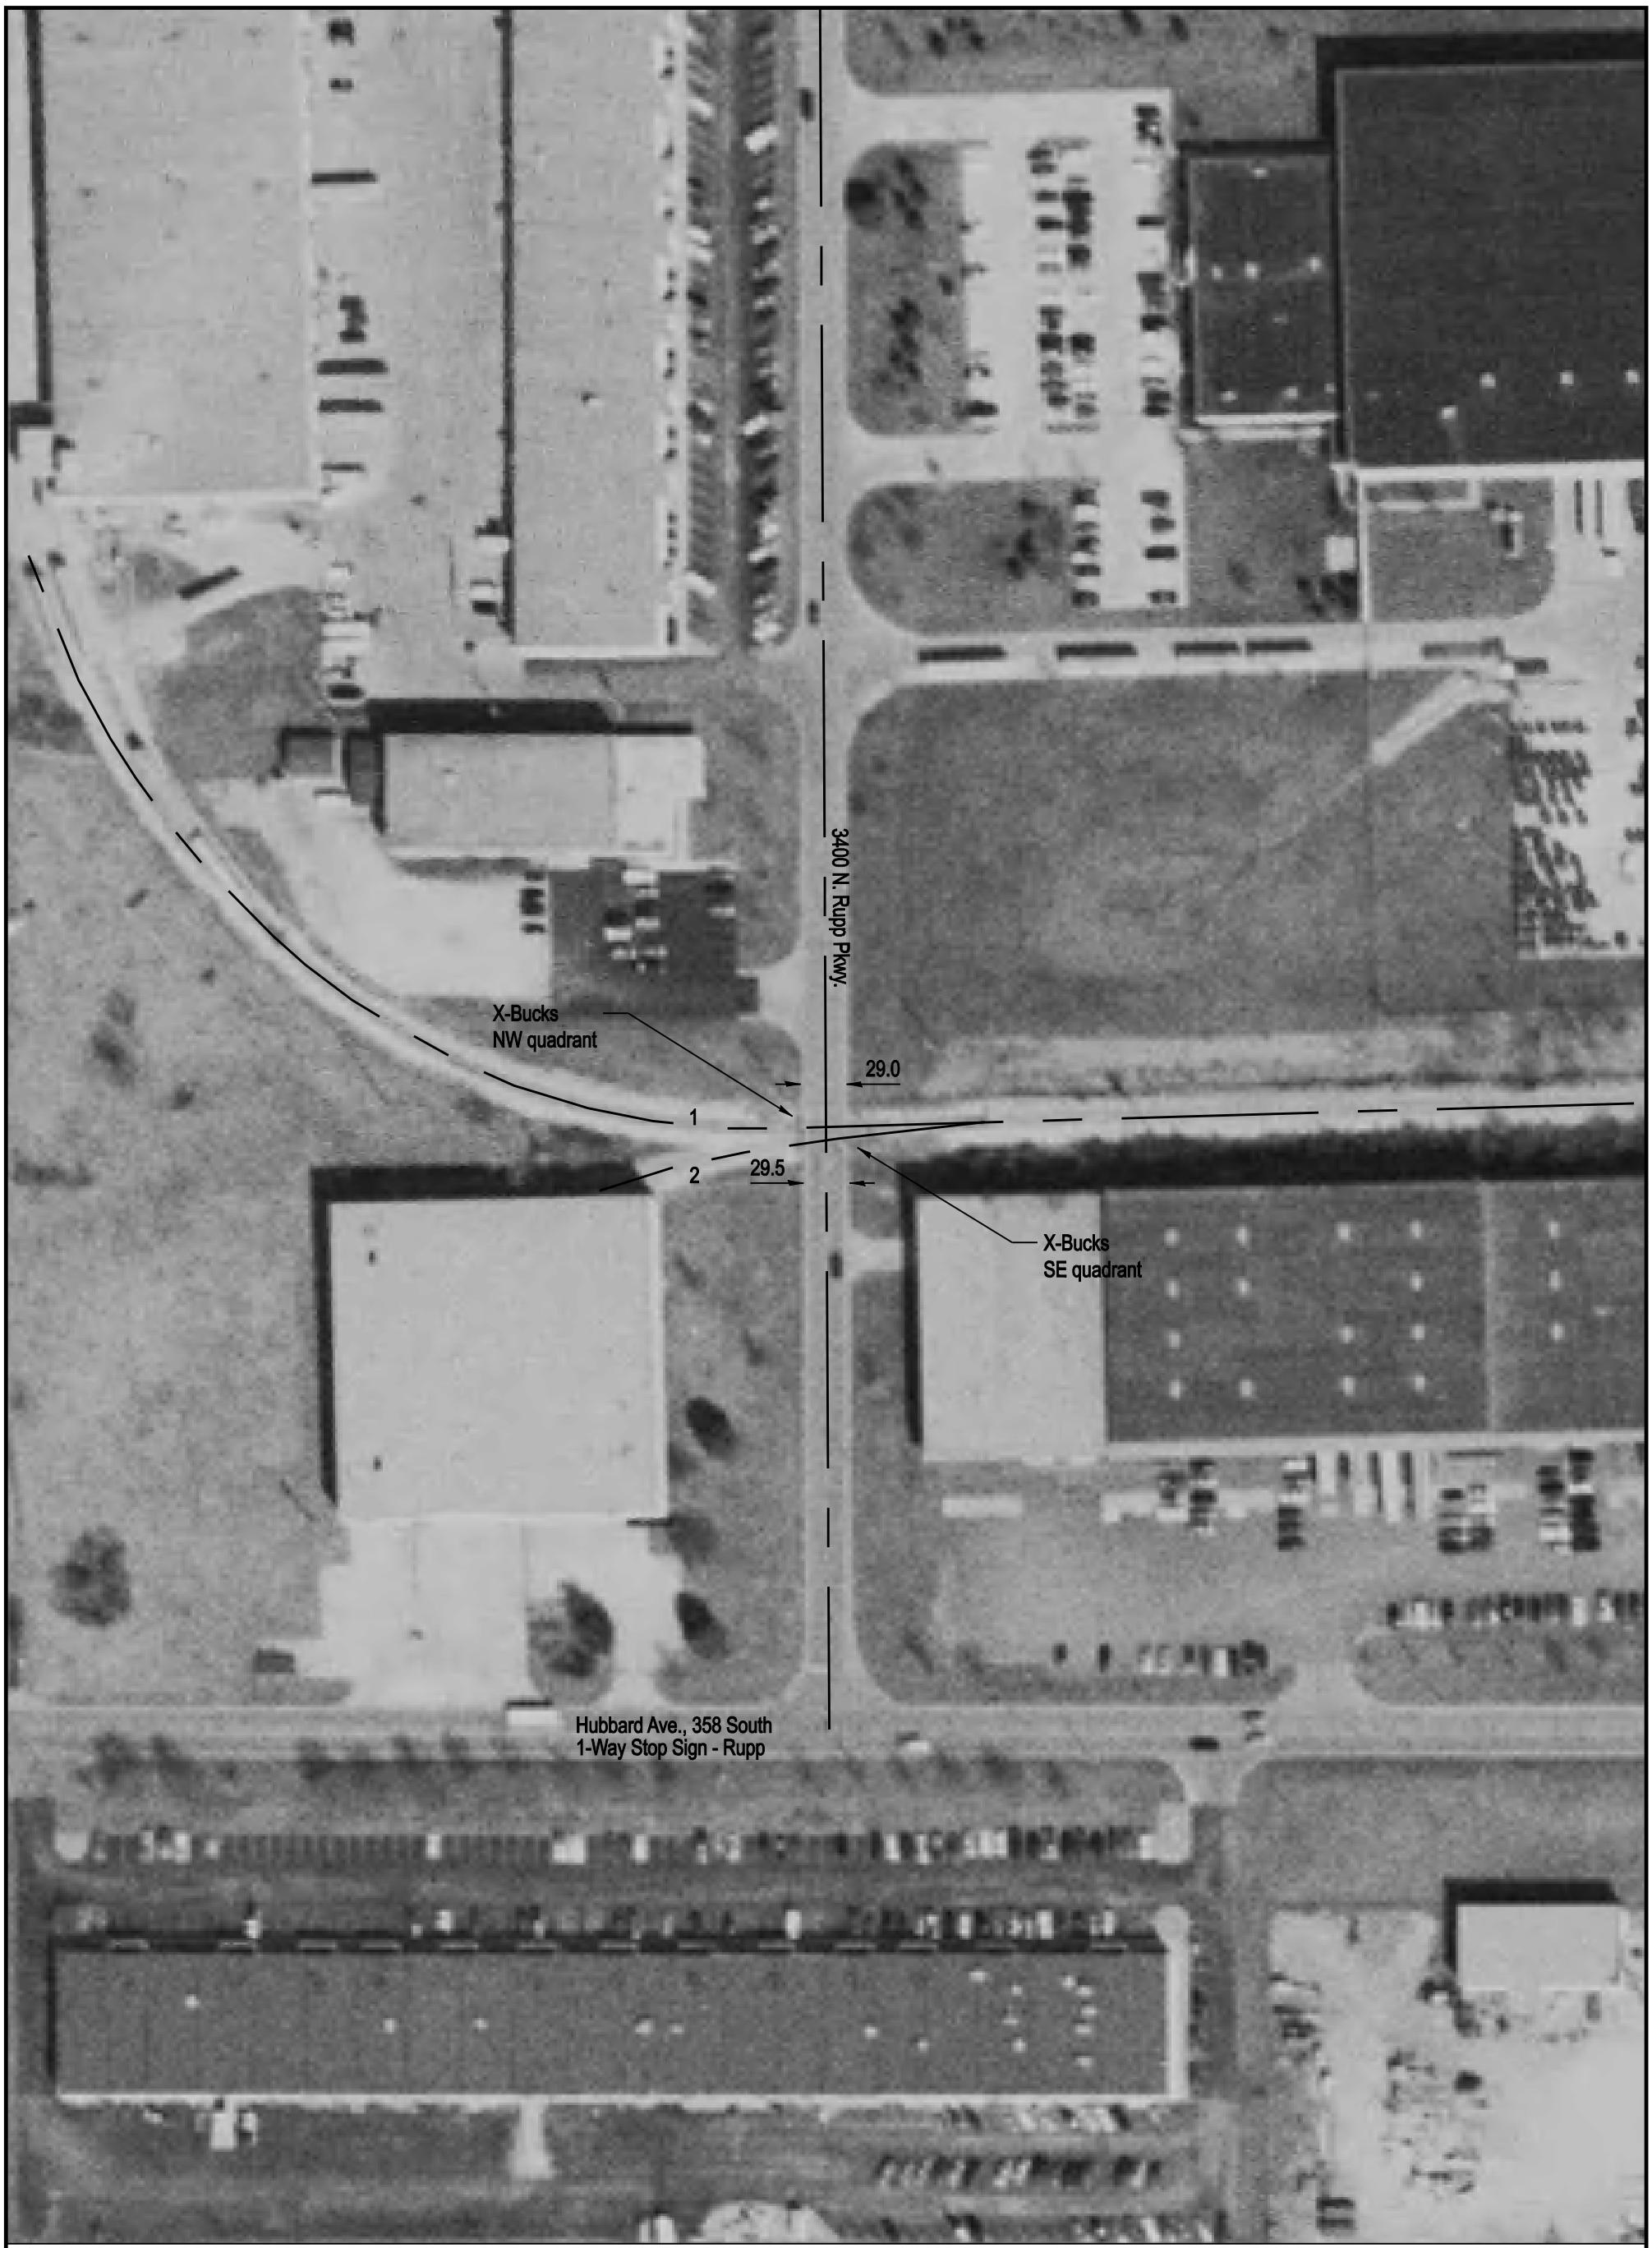

NOTE: ALL MEASUREMENTS ARE IN FEET

DOT/AAR Inventory #: 800158O

Location: Macon Co., Decatur, IL

Lat/Long: 39º 53' 5"/-88º 55' 29"

Railroad Milepost - Line: Not Available

Crossing Angle (Deg.): 80

Crossing Width (By Track): 29.5, 29.5 (1 to 2)

Number of Tracks: 2

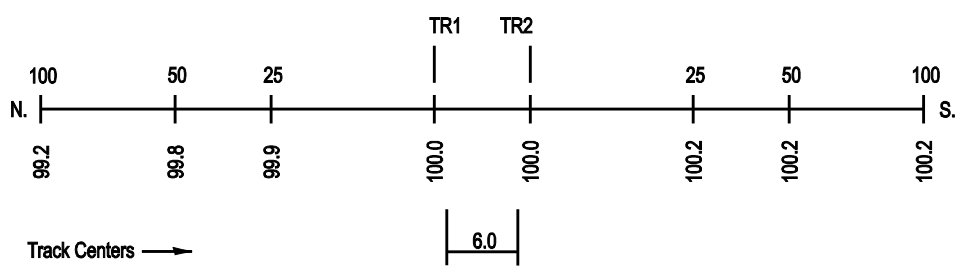
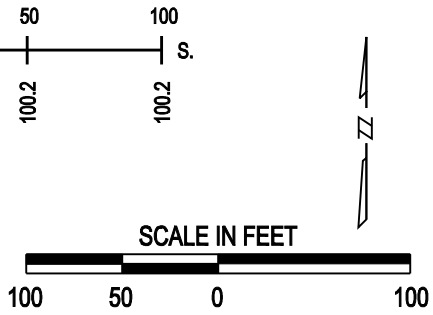
ROAD PROFILE