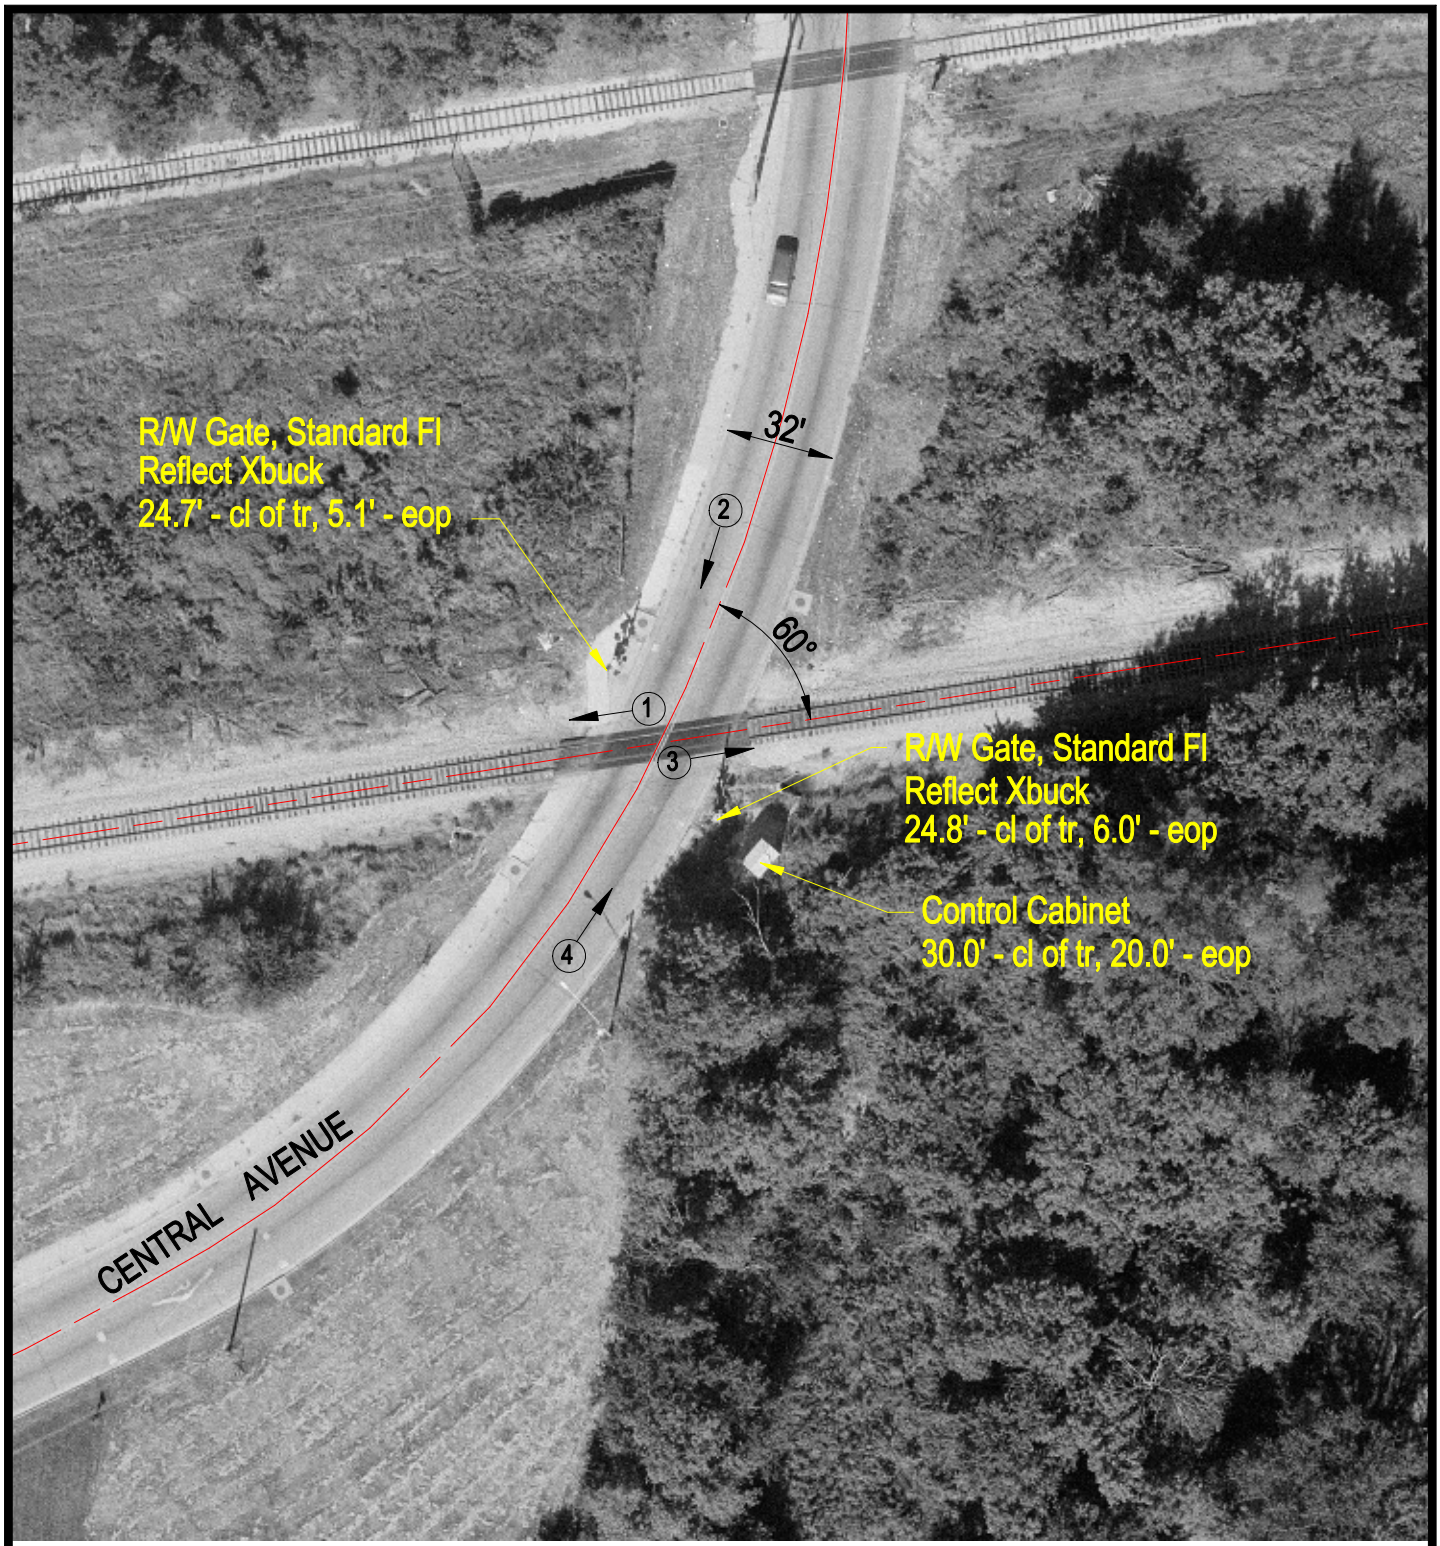

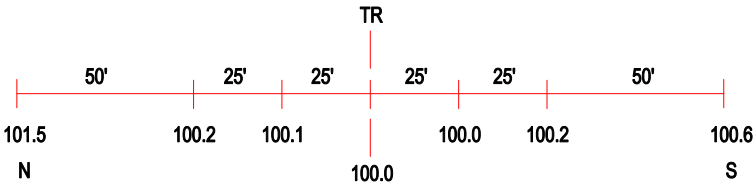

ROAD PROFILE

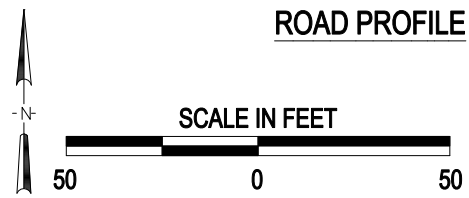

3 Photo Location

Crossing #:	911763C
Location:	Winnebago Co., City of Rockford (In)
Lat/Long:	42°16'04" / 89°06'50"
Railroad:	CC
Street:	Central Avenue
Railroad Milepost:	87.40
Crossing Protection:	Train Activated Devices

J:\WINNEBAGO\911763C\911763C.DWG 02/20/01 13:51 WAK