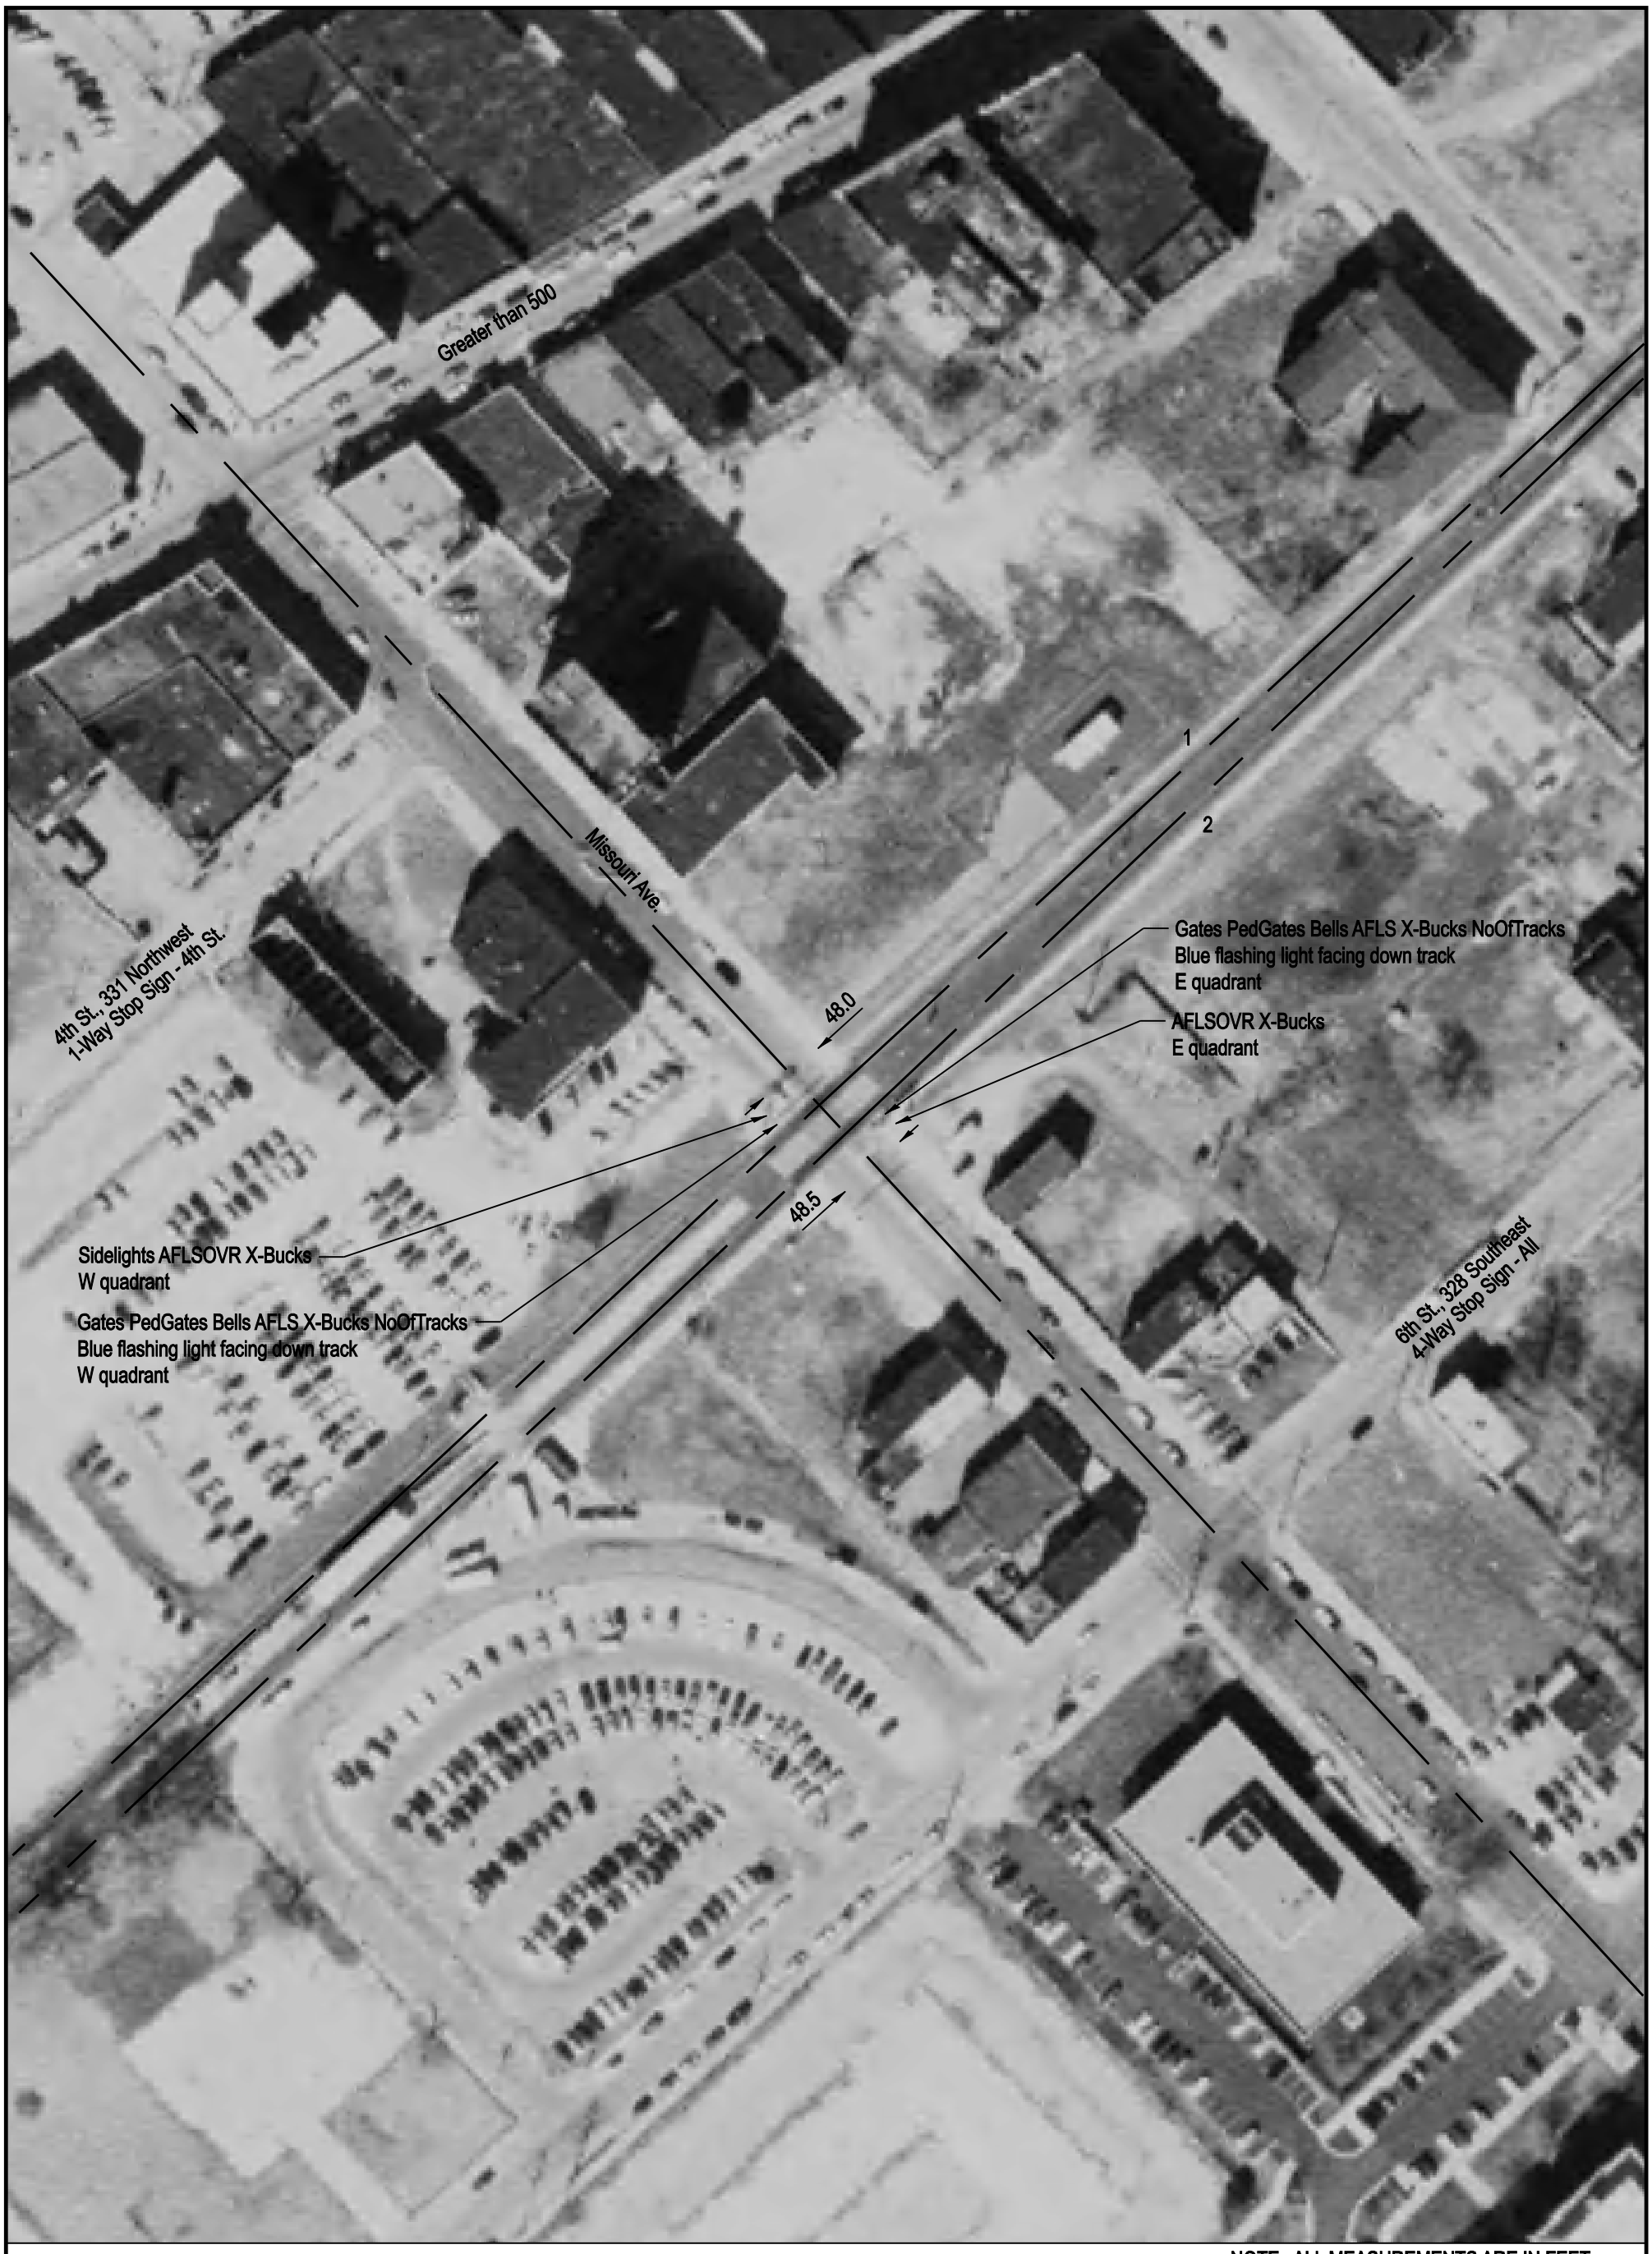

NOTE: ALL MEASUREMENTS ARE IN FEET

DOT/AAR Inventory #: 917318K

Location: St Clair Co., In East St. Louis, IL

Lat/Long: 38º 37' 33"/-90º 9' 30"

Railroad Milepost - Line: 16.97

Crossing Angle (Deg.): 90

Crossing Width (By Track): 84.0, 84.5 (1 to 2)

Number of Tracks: 2

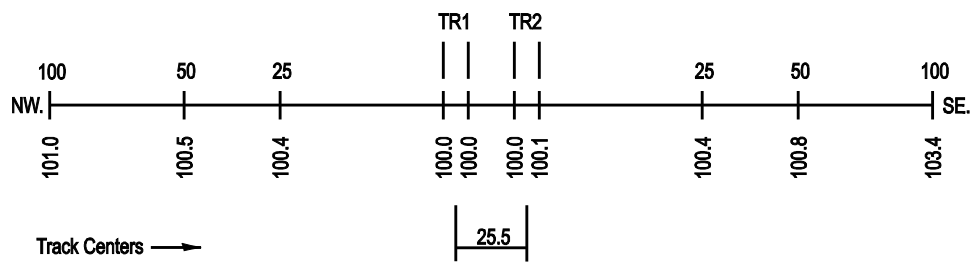

ROAD PROFILE

N

SCALE IN FEET

100 50 0 100