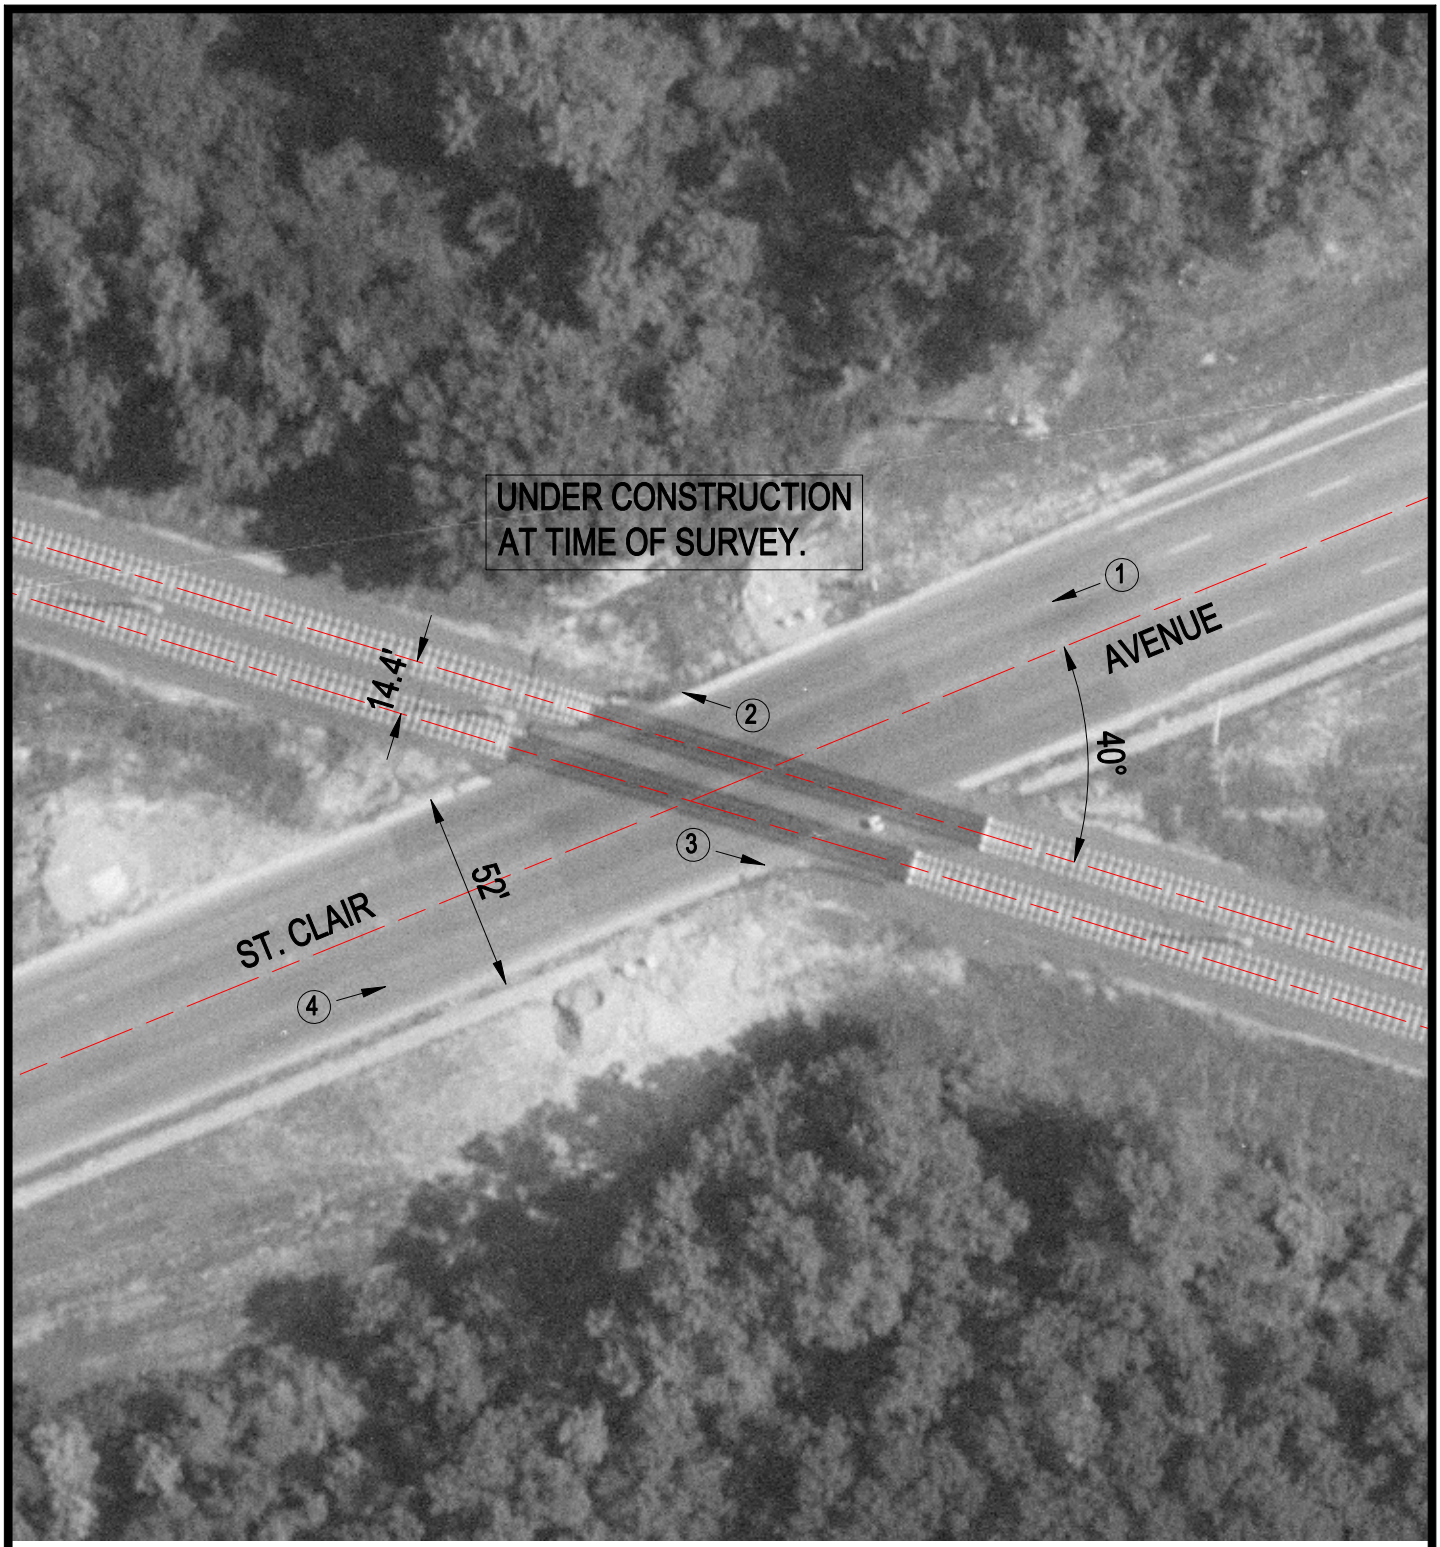

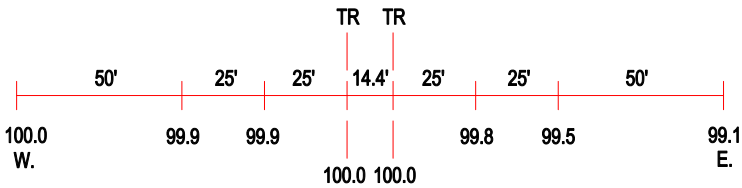

ROAD PROFILE

3 Photo Location

Crossing #:	082036O
Location:	St. Clair Co., City of East St. Louis (I)
Lat/Long:	38°36'54" / 90°05'56"
Railroad:	BSDA
Street:	St. Clair Avenue
Railroad Milepost:	N/A
Crossing Protection:	None