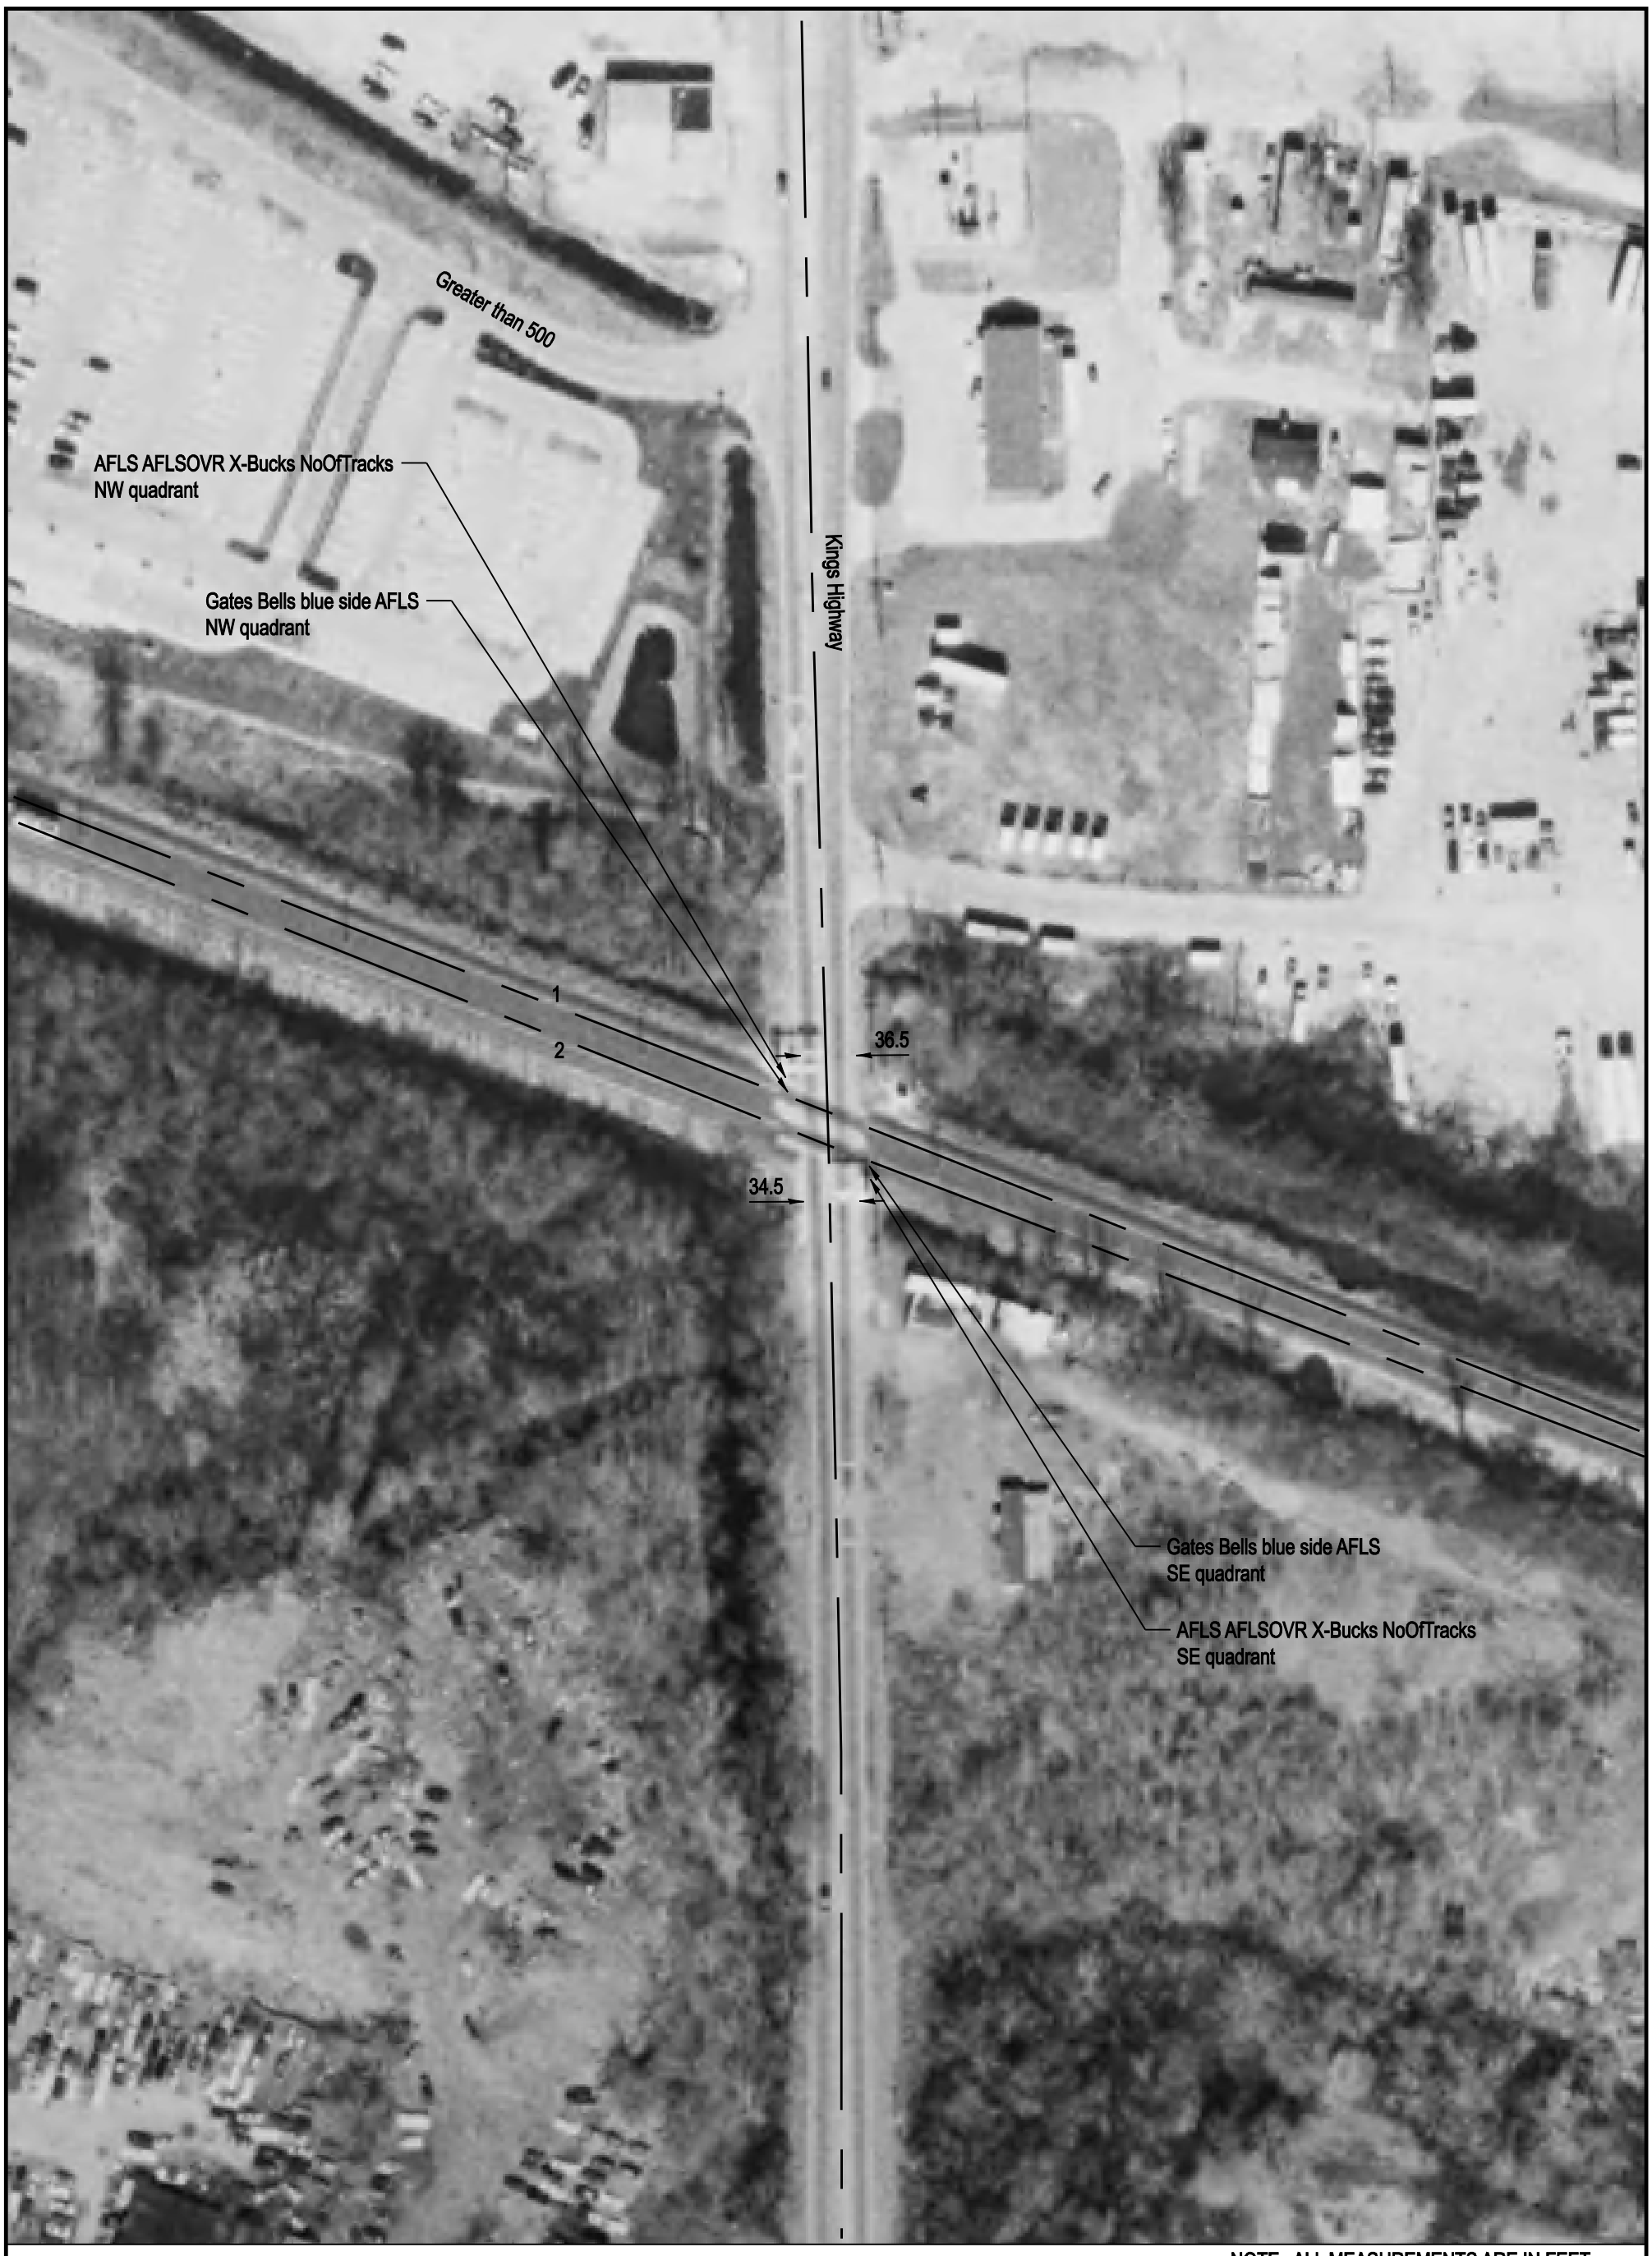

NOTE: ALL MEASUREMENTS ARE IN FEET

DOT/AAR Inventory #: 917334U

Location: St Clair Co., In East St. Louis, IL

Lat/Long: 38º 36' 47"/-90º 5' 34"

Railroad Milepost - Line: 20.99

Crossing Angle (Deg.): 65

Crossing Width (By Track): 57.0, 54.0 (1 to 2)

Number of Tracks: 2

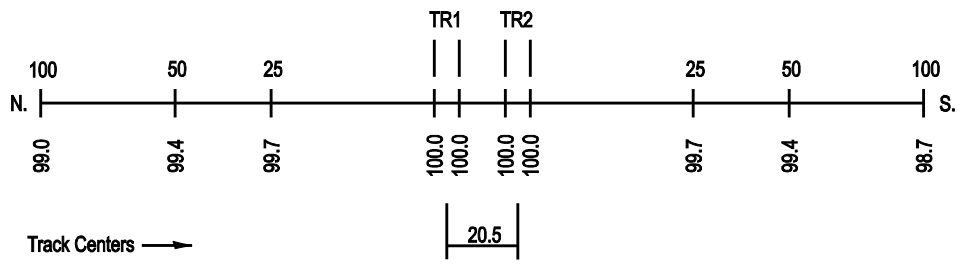
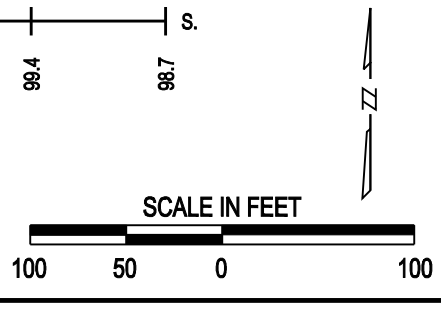
ROAD PROFILE