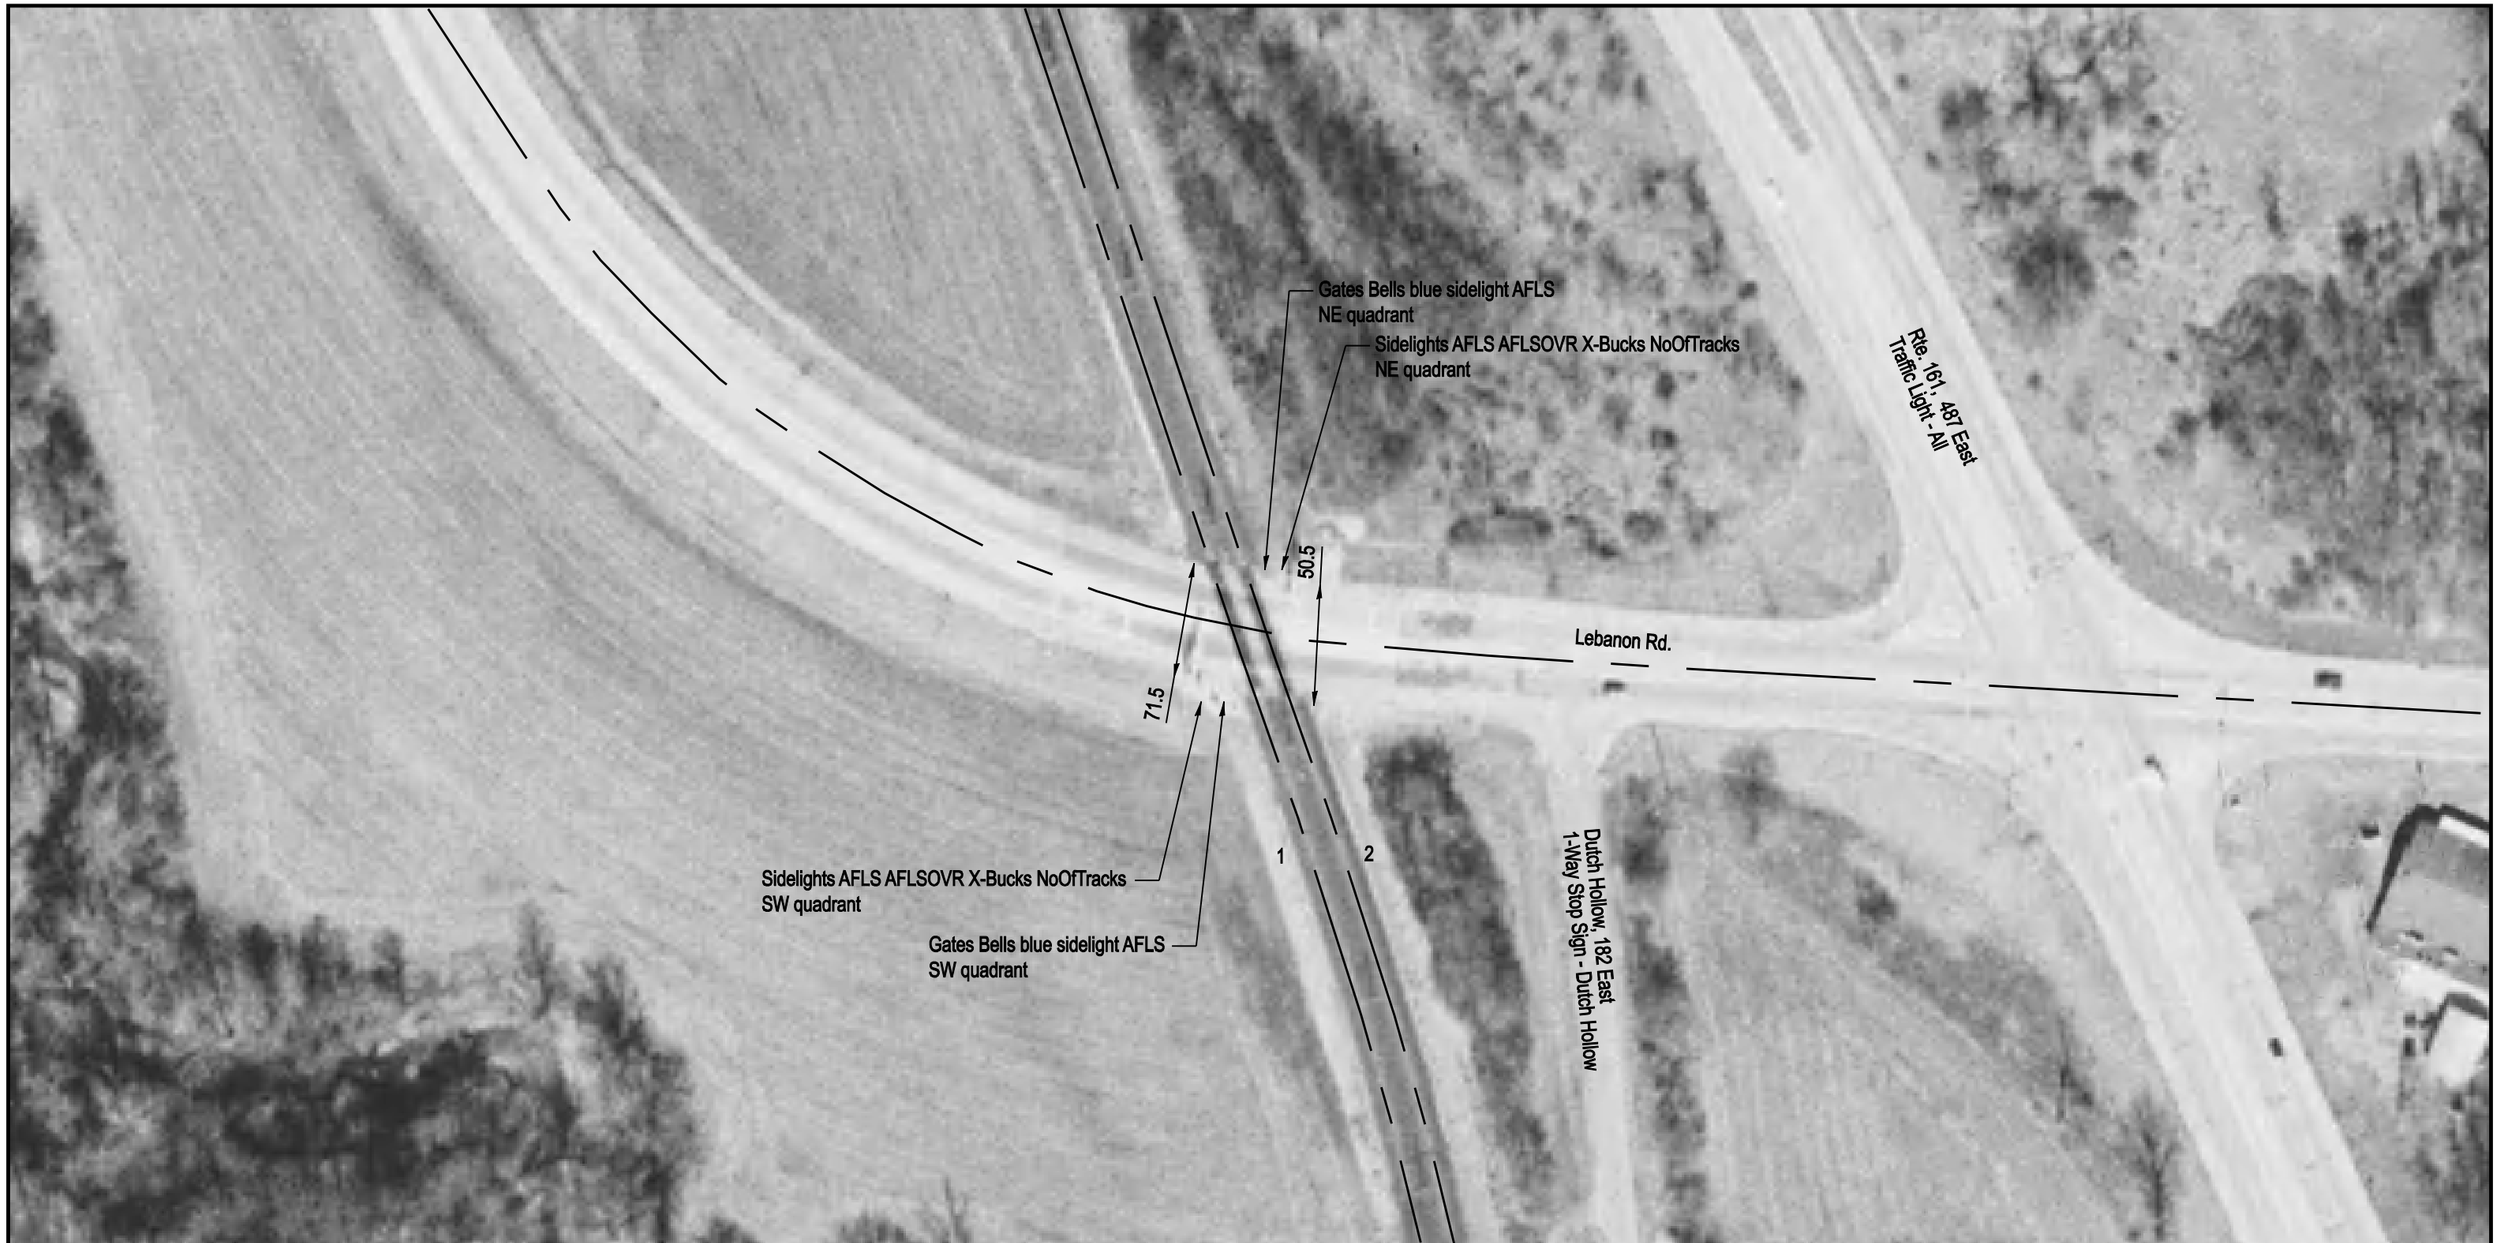

NOTE: ALL MEASUREMENTS ARE IN FEET

DOT/AAR Inventory #: 917339D

Location: St Clair Co., In Fairview Hghts, IL

Lat/Long: 38º 35' 4"/-90º 2' 34"

Railroad Milepost-Line: Not Available

Crossing Angle (Deg.): 60

Crossing Width (By Track): 90.0, 90.0 (1 to 2)

Number of Tracks: 2

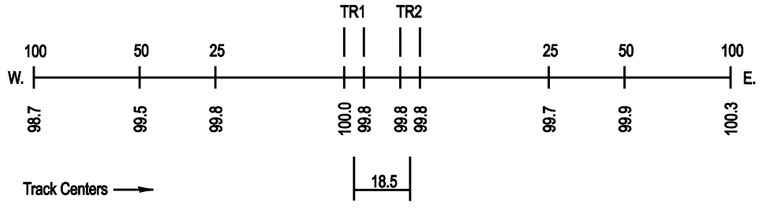
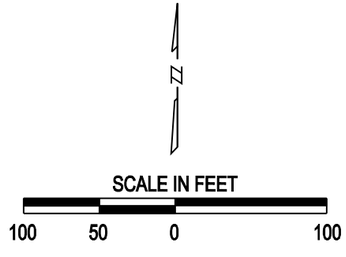
ROAD PROFILE