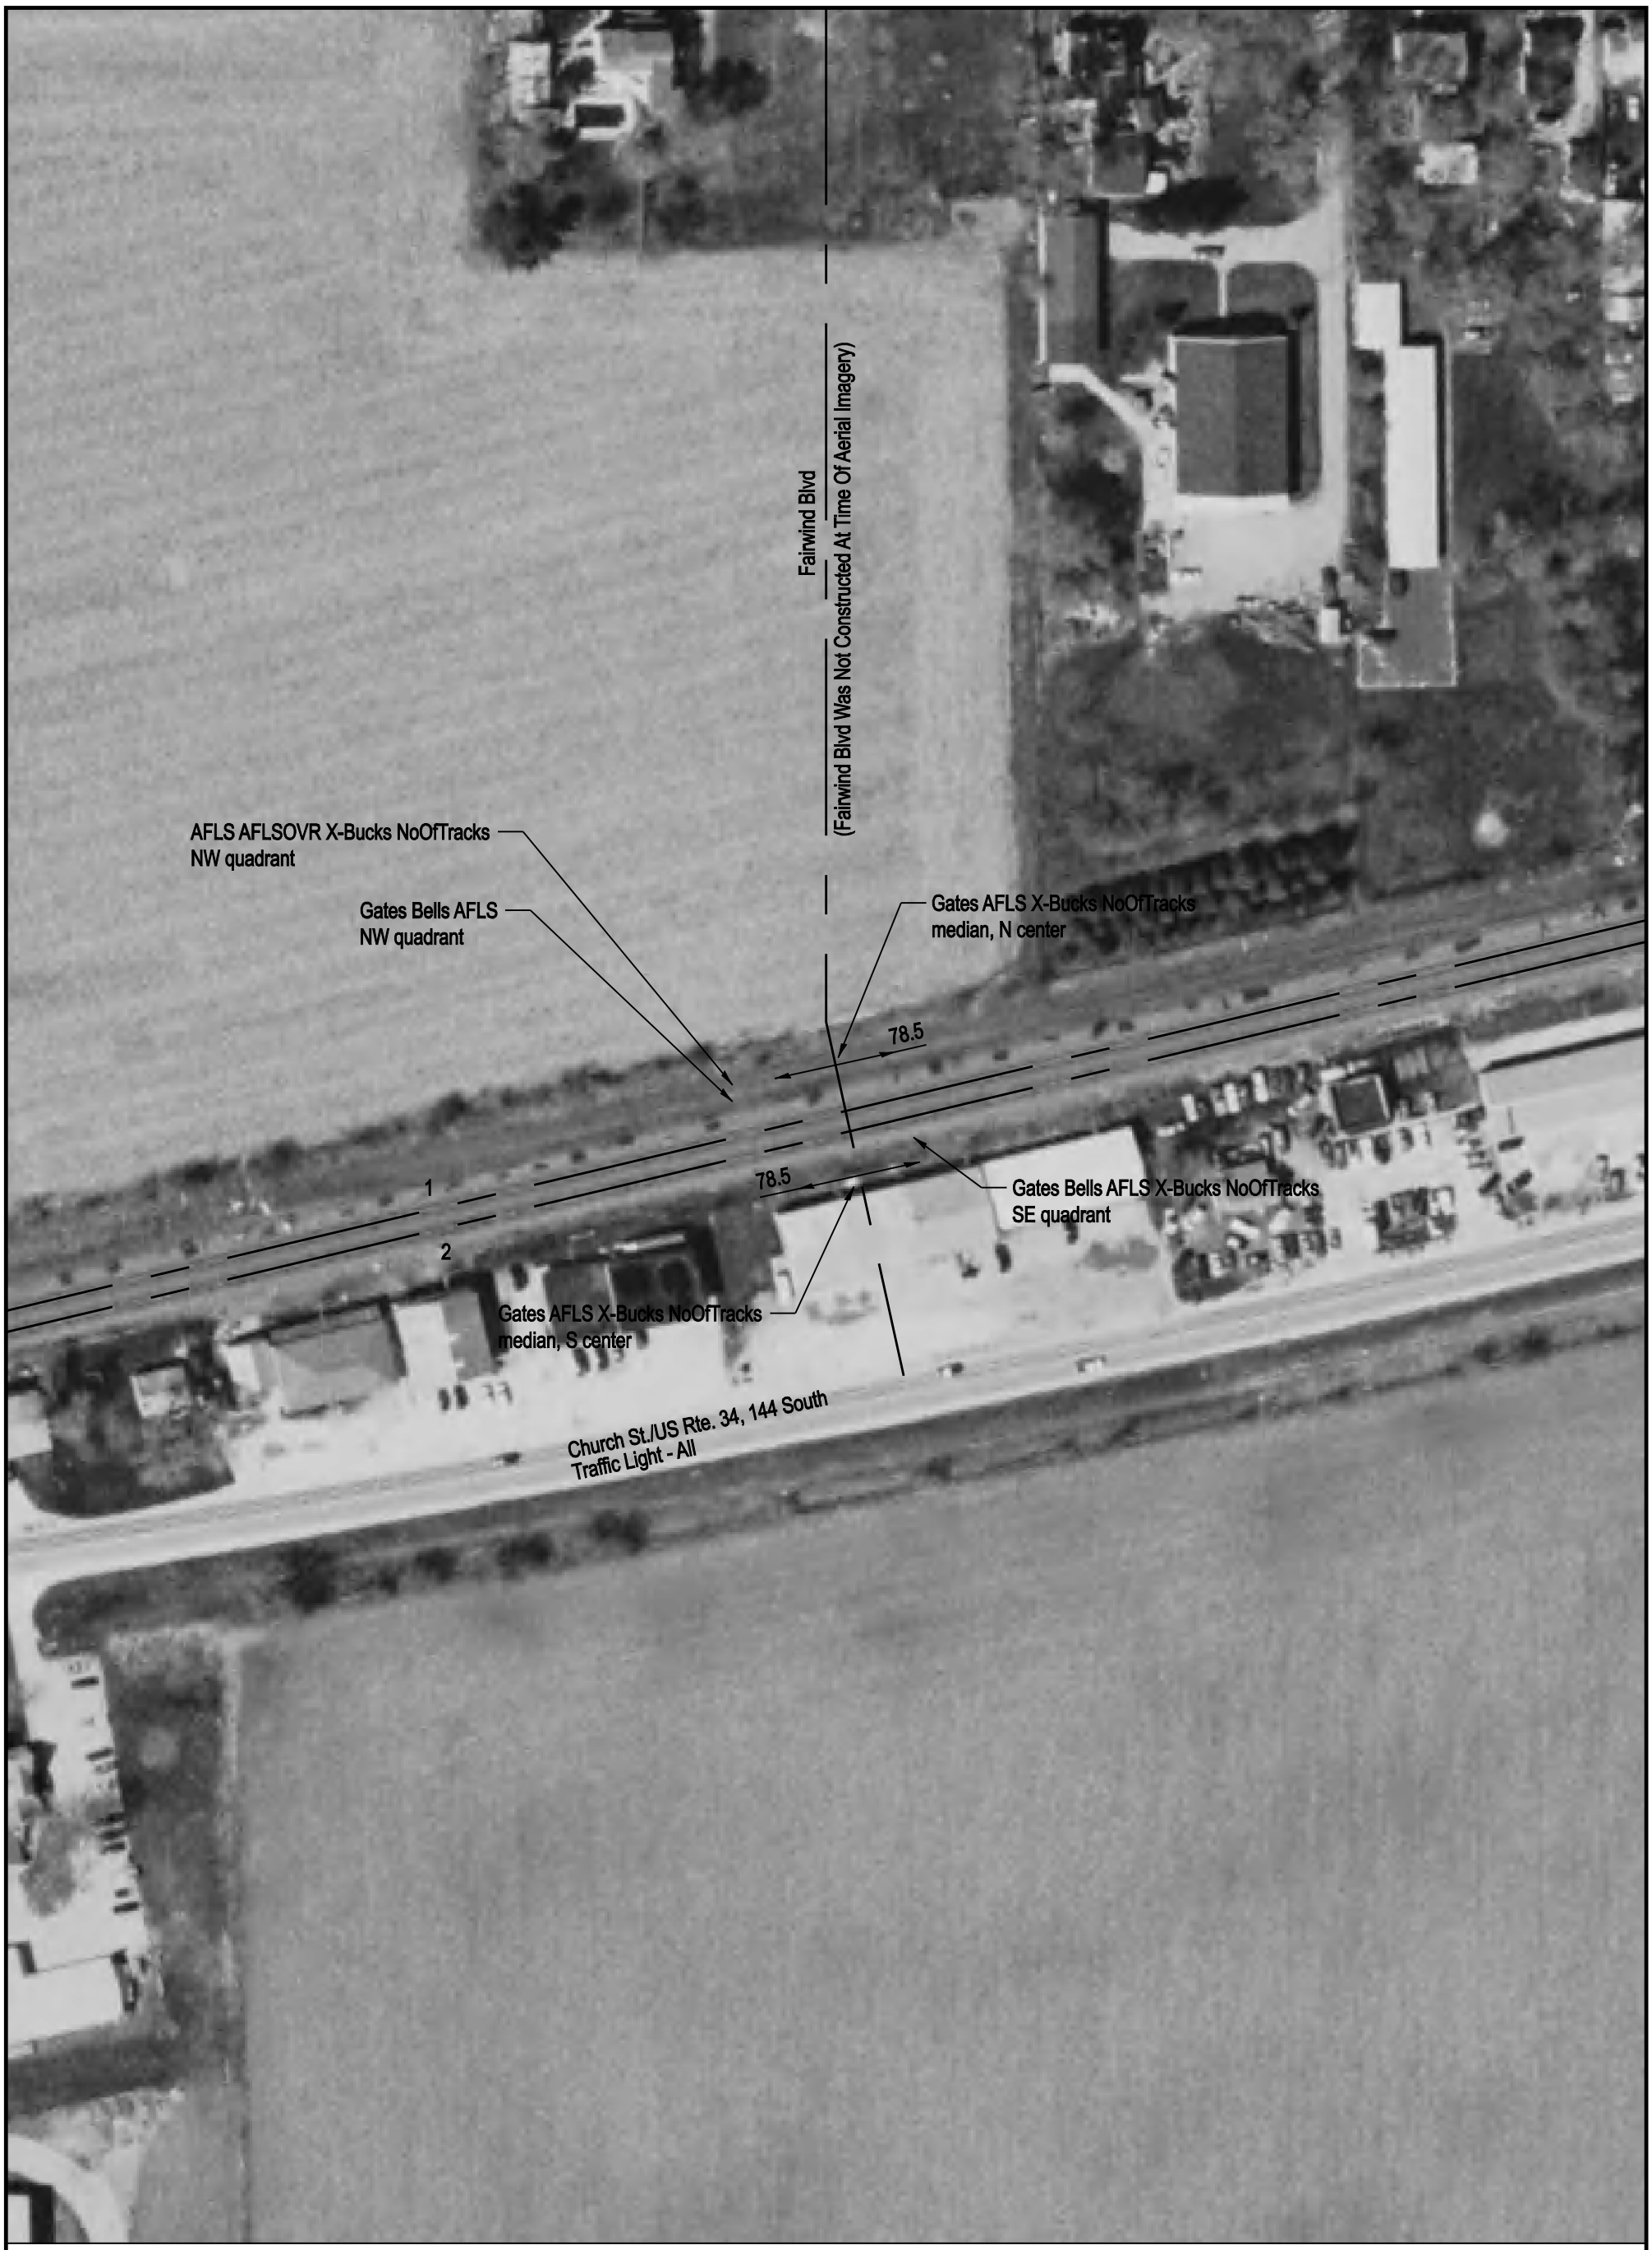

Aerial Imagery Courtesy of IDOT @ 2006

NOTE: ALL MEASUREMENTS ARE IN FEET

DOT/AAR Inventory #: 924670V

Location: DeKalb Co., In Sandwich, IL

Lat/Long: 41º 38' 37"/-88º 37' 57"

Railroad Milepost - Line: 56.7-Not Available

Crossing Angle (Deg.): 90

Crossing Width (By Track): 82.0, 82.0 (1 to 2)

Number of Tracks: 2

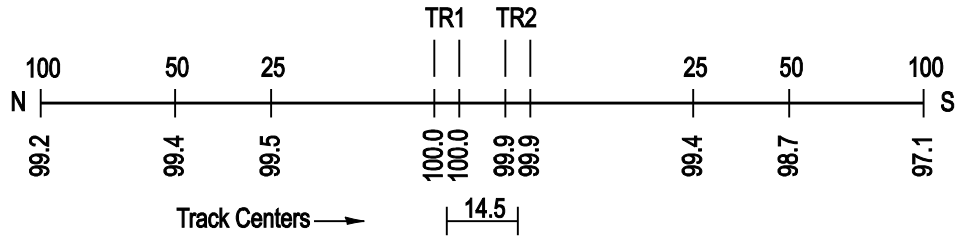

ROAD PROFILE

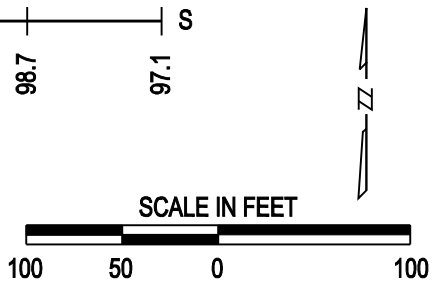

Copyright 2010 by The State of Illinois